A1 SIZE - 594mm x 841mm

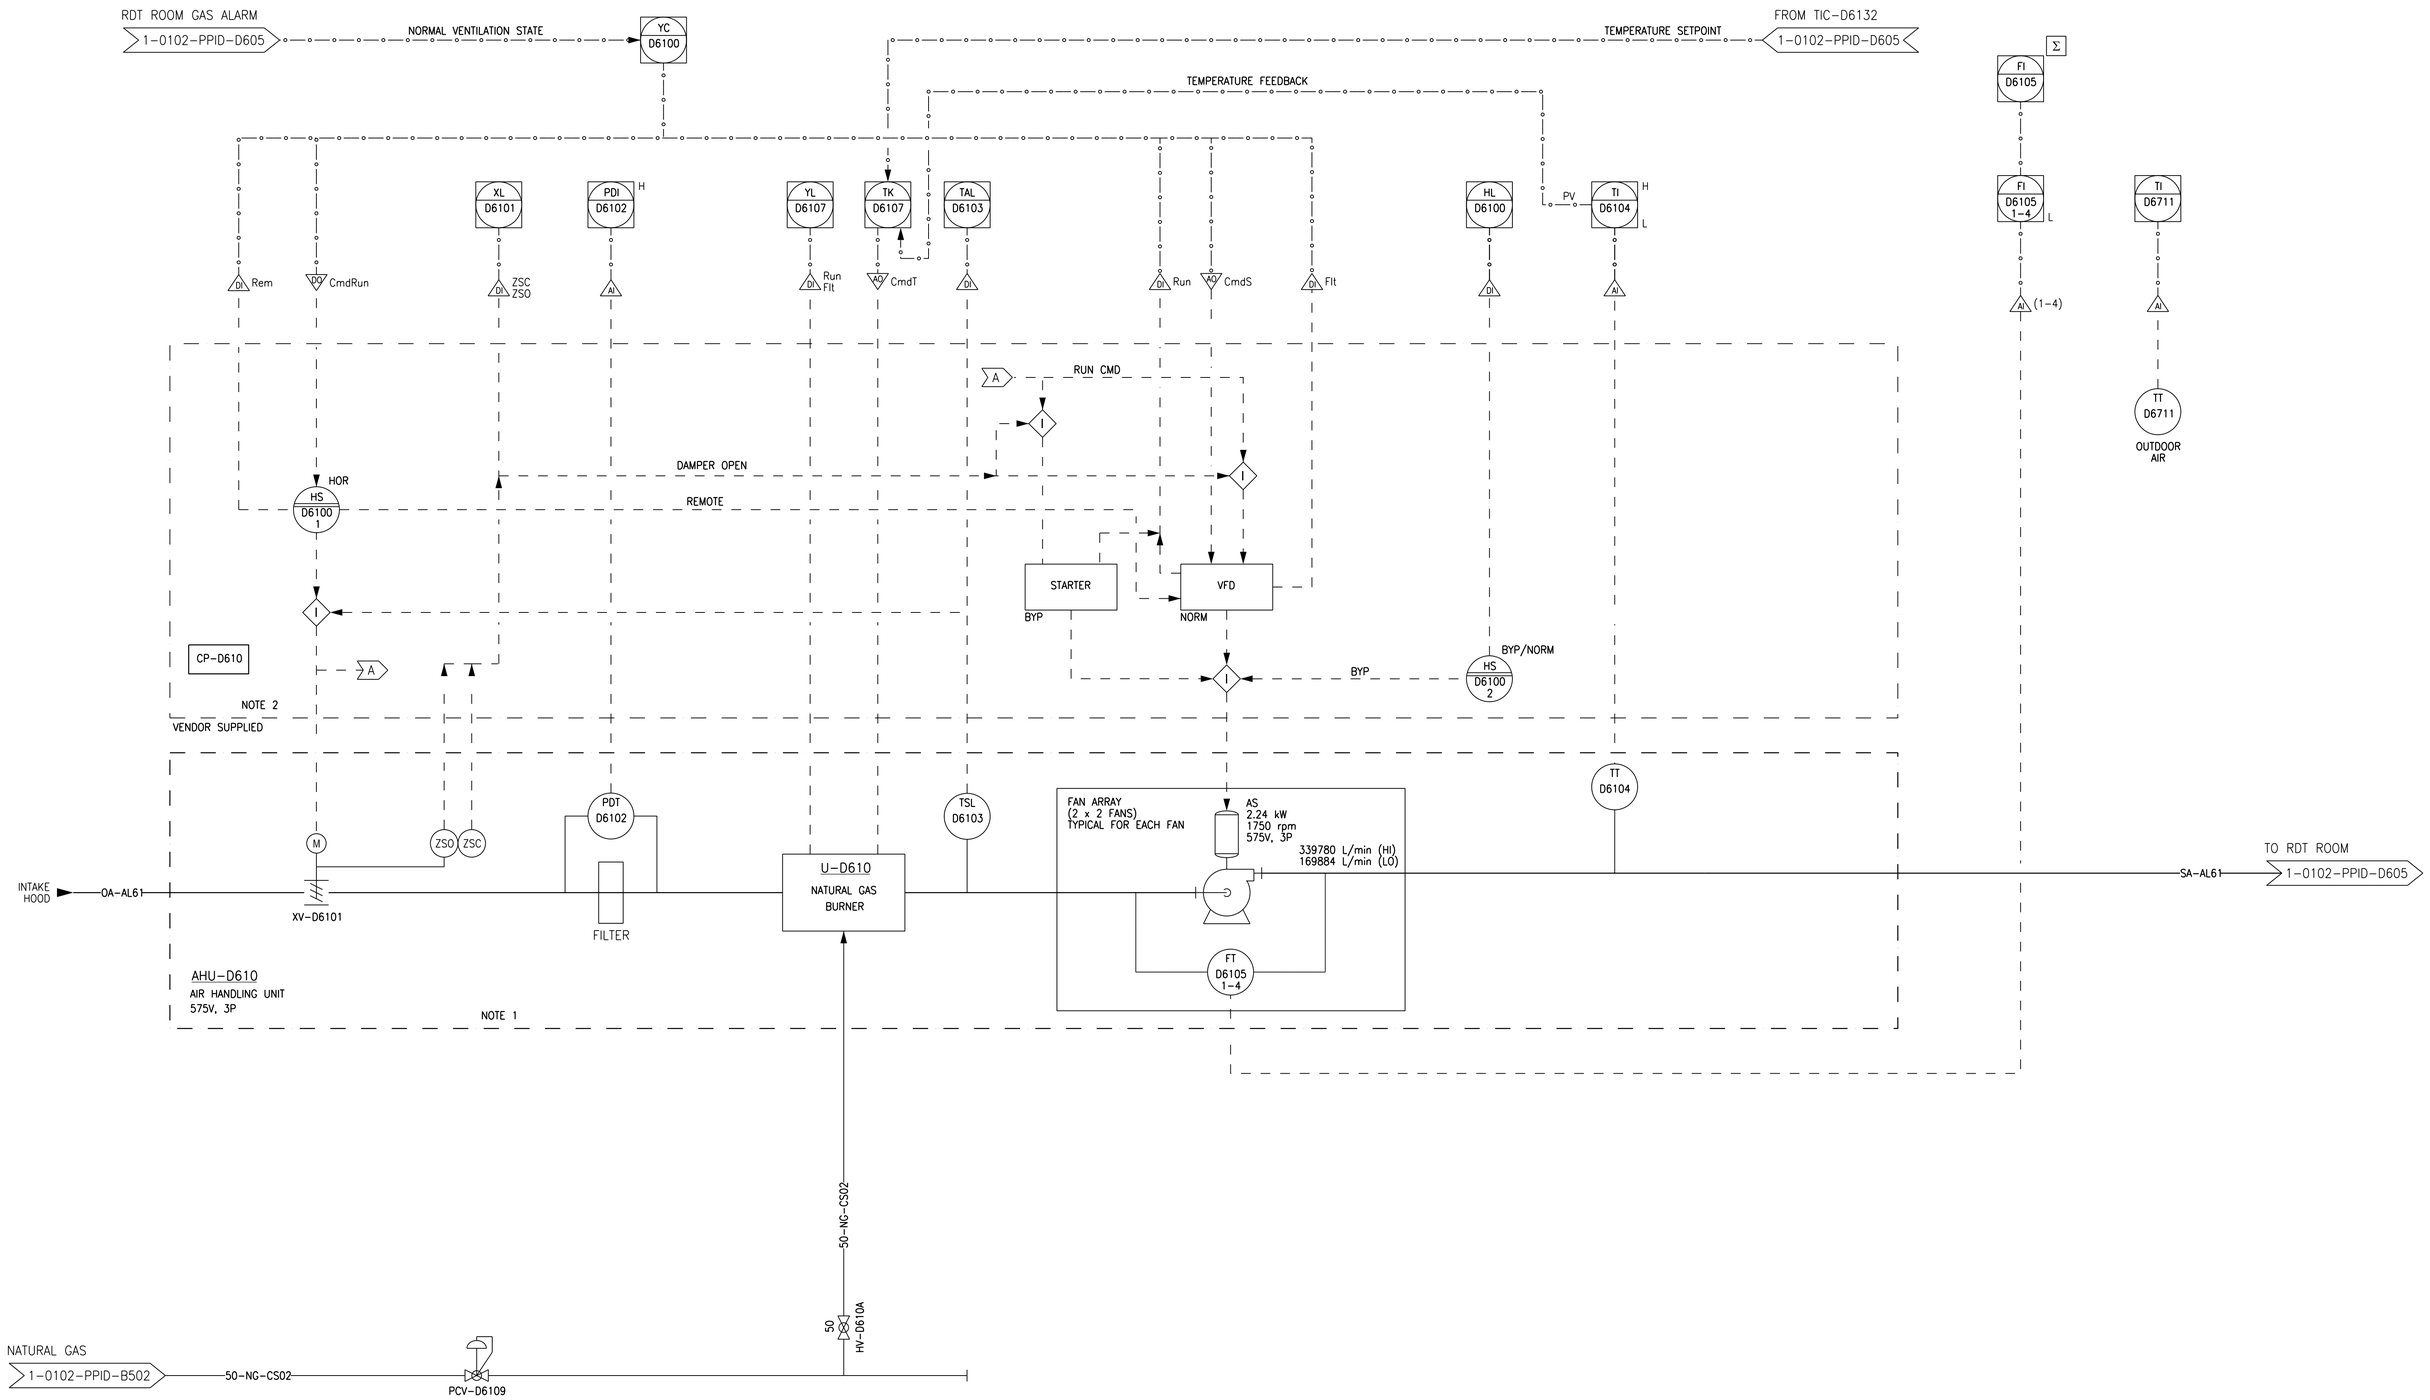

NOTES

1. NOT ALL INTERVAL INTERLOCKS ARE SHOWN.
2. CONTROL PANEL FOR ROOF MOUNTED AIR HANDLING UNIT IS MOUNTED INSIDE.

APEGM
Certificate of Authorization
CH2M HILL Canada Ltd.
No. 1441

NO.	REVISIONS	DATE	DESIGN	CHECK
00	ISSUED FOR CONSTRUCTION - 976-2016	2017/04/05	E.F.B	

CH2MHILL
SNC·LAVALIN
KGS GROUP CONSULTING ENGINEERS

DESIGNED BY: T. TRAN	CHECKED BY: R. NATARAJAN
DRAWN BY: J. CORTEZ	APPROVED BY: H.T. FREIHAMMER
SCALE: NTS	ISSUED FOR CONSTRUCTION BY: J. SHUMKA
DATE: 2017/04/05	DATE: 2017/04/05
CONSULTANT NO.: 474248	

ENGINEER'S SEAL
PROVINCE OF MANITOBA
T.T. TRAN
Member 40578
REGISTERED PROFESSIONAL ENGINEER
APR 17/17

Winnipeg
THE CITY OF WINNIPEG
WATER AND WASTE DEPARTMENT

SOUTH END WATER POLLUTION CONTROL CENTRE
SEWPCC UPGRADING/EXPANSION PROJECT
PROCESS AND INSTRUMENTATION DIAGRAM
RDT ROOM
AIR HANDLING UNIT AHU-D610

CITY DRAWING NUMBER	SHEET	REV.	SIZE
1-0102-PPID-D601	001	00	A1

PLOT DATE: 2017\03\31
FILE NAME: 1-0102-PPID-D601.dgn

©CH2M HILL 2017. ALL RIGHTS RESERVED.