A1 SIZE – 594mm x 841mm

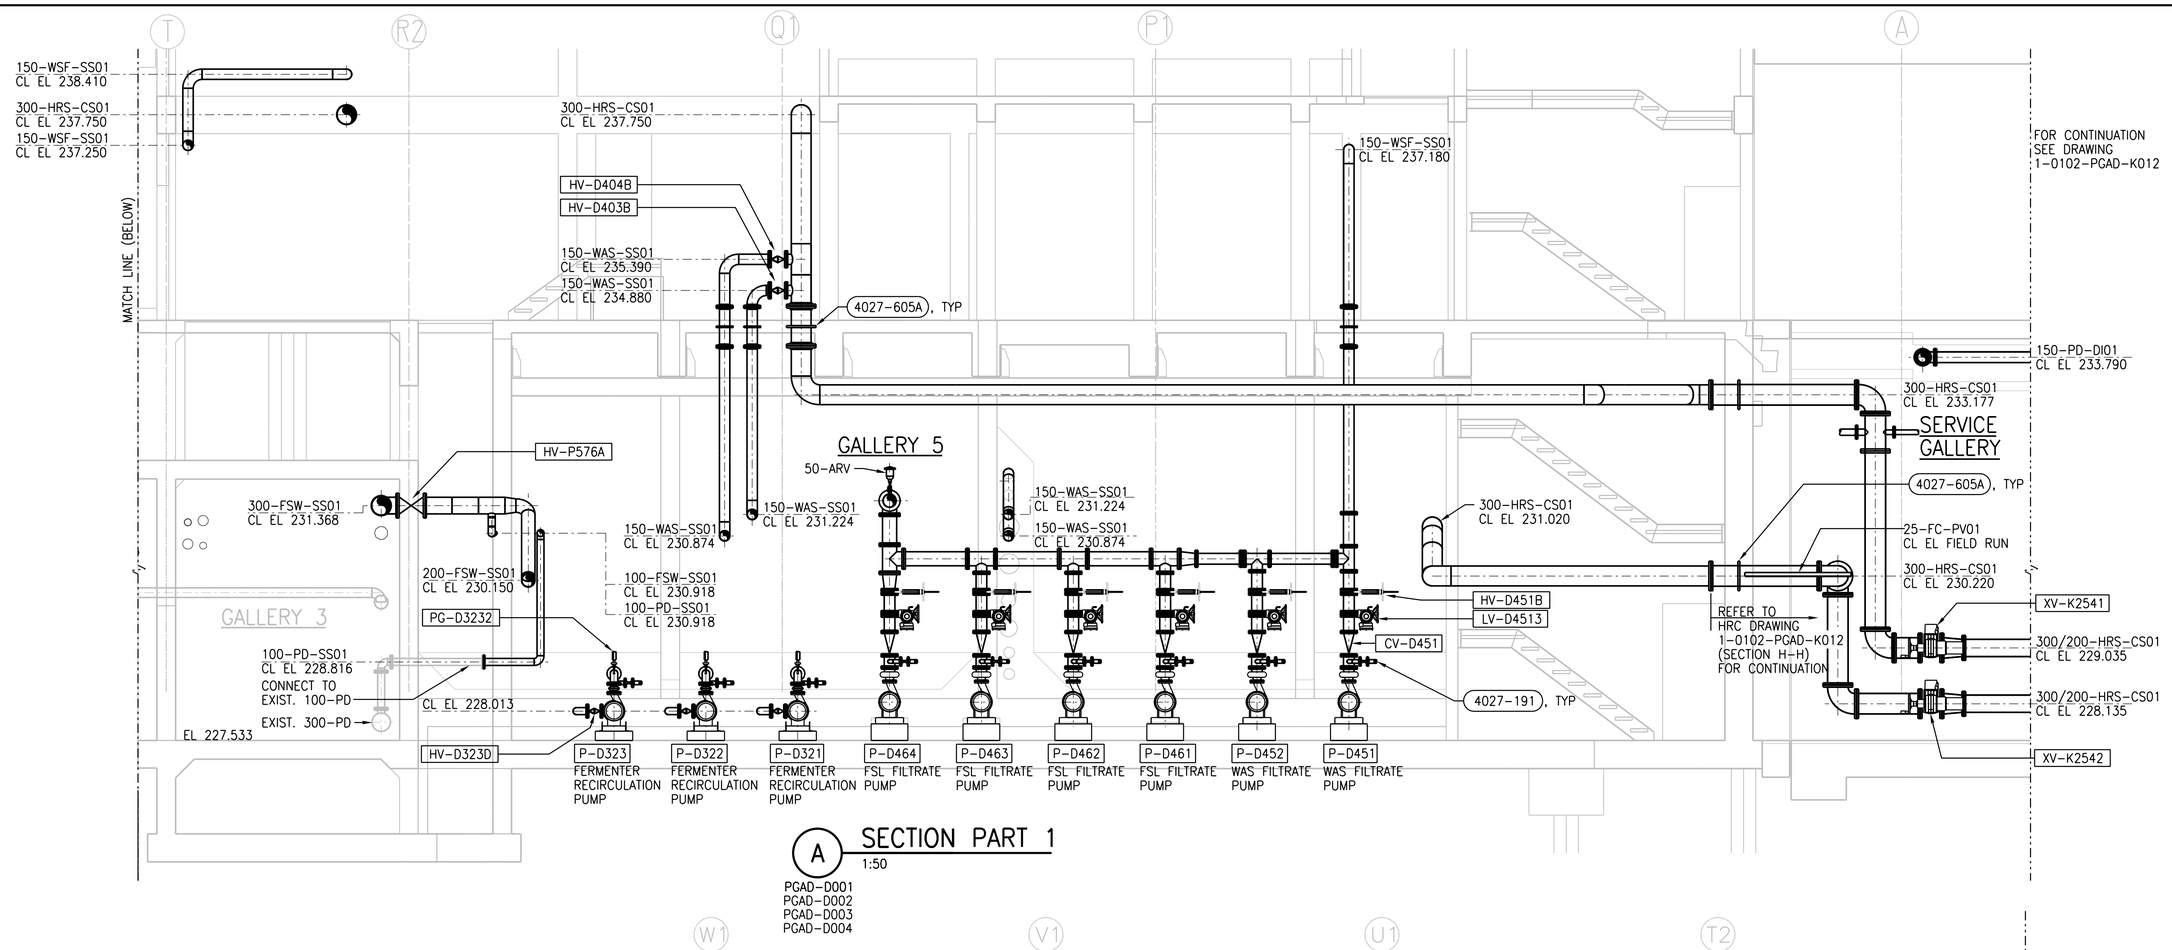


A SECTION PART 1
1:50
PGAD-D001
PGAD-D002
PGAD-D003
PGAD-D004

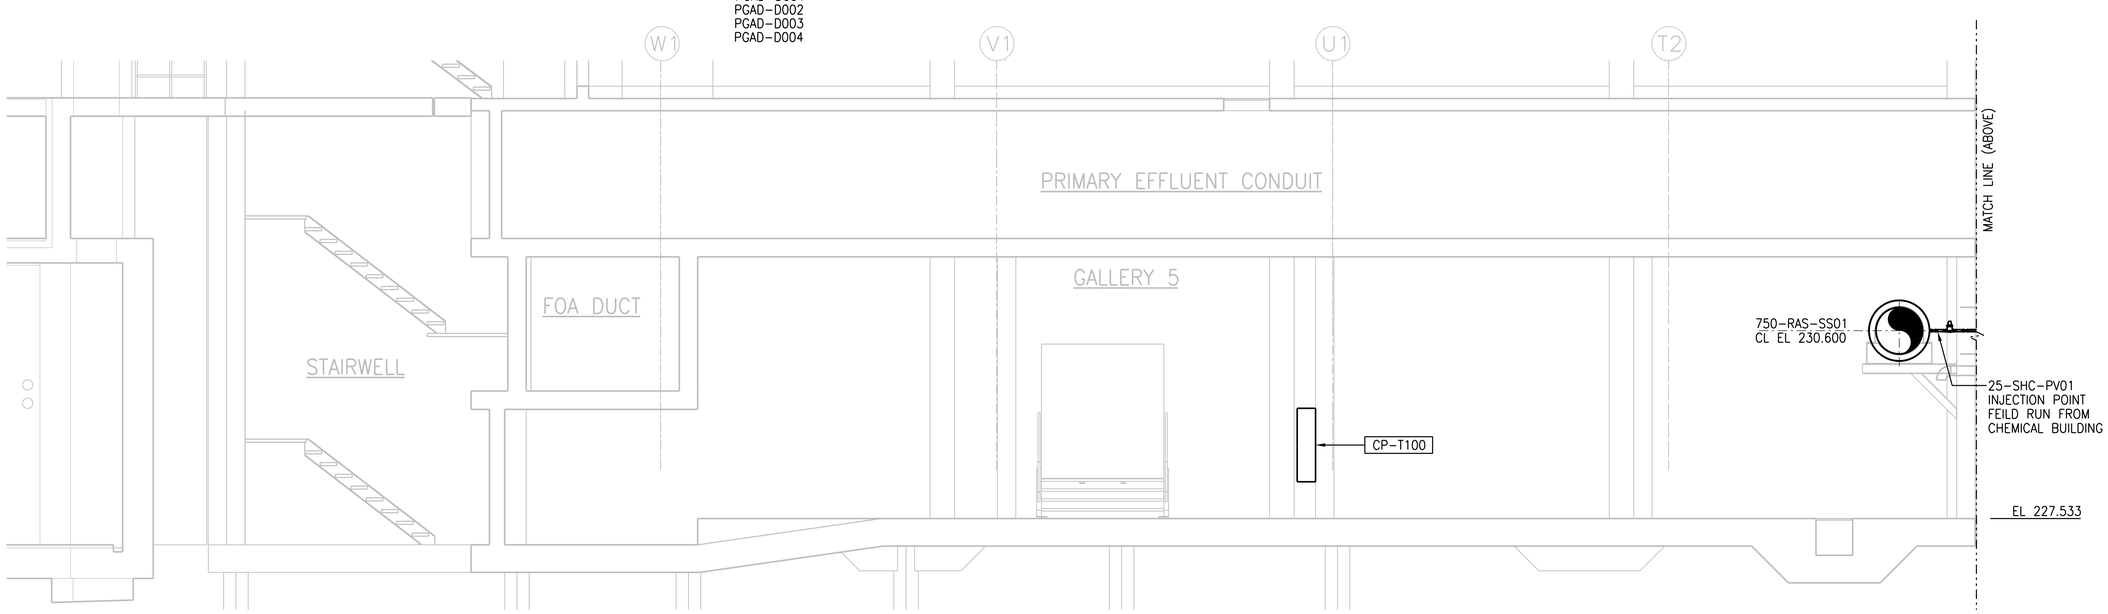


A SECTION PART 2
1:50
PGAD-T002

APEGM
Certificate of Authorization
CH2M HILL Canada Ltd.
No. 1441

| NO. | REVISIONS | DATE | DESIGN | CHECK |
|---|---|---|---|---|
| 00 | ISSUED FOR CONSTRUCTION – 976-2016 | 2017/04/05 | B.C. | J.C. |

CH2MHILL
SNC·LAVALIN
KGS GROUP

| | |
|---|---|
| DESIGNED BY: F. ABSI | CHECKED BY: B. EDGAR |
| DRAWN BY: P. KWONG | APPROVED BY: H.T. FRIEHAMMER |
| SCALE: 1:50 | ISSUED FOR CONSTRUCTION BY: J. SHUMKA |
| DATE: 2017/04/05 | DATE: 2017/04/05 |
| CONSULTANT NO.: 474248 | |

ENGINEER'S SEAL
PROVINCE OF MANITOBA
April 5, 2017
F. J. ABSI
Member 36875
REGISTERED PROFESSIONAL ENGINEER

Winnipeg
THE CITY OF WINNIPEG
WATER AND WASTE DEPARTMENT

SOUTH END WATER POLLUTION CONTROL CENTRE
SEWPCC UPGRADING/EXPANSION PROJECT
PROCESS
FERMENTERS/THICKENERS
SECTION A

| CITY DRAWING NUMBER | SHEET | REV. | SIZE |
|---|---|---|---|
| 1-0102-PGAD-D006 | 001 | 00 | A1 |

PLOT DATE: 2017\03\30
FILE NAME:

©CH2M HILL 2017. ALL RIGHTS RESERVED.