A1 SIZE – 594mm x 841mm

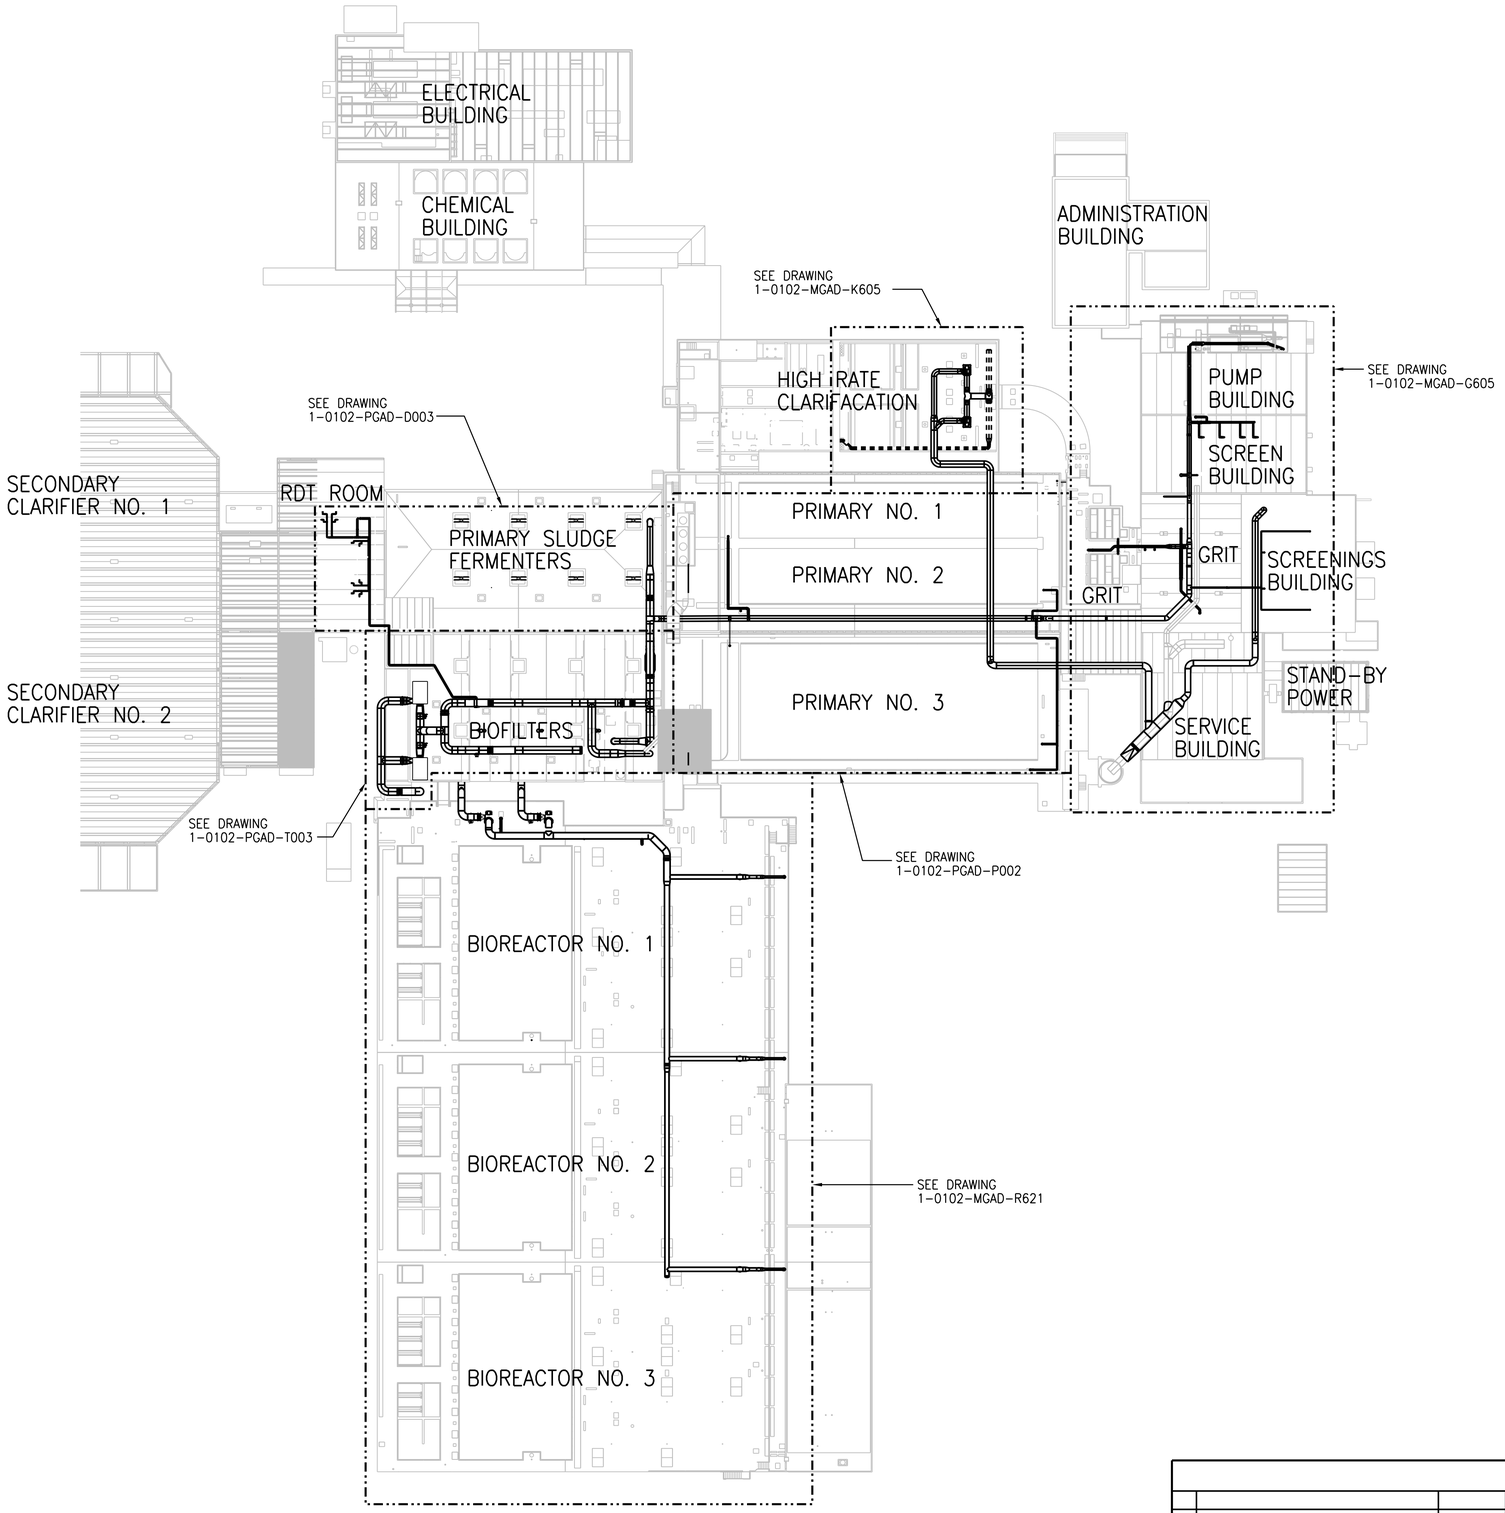

OVERALL ROOF PLAN – FOA SYSTEM

1:500

APEGM
Certificate of Authorization
CH2M HILL Canada Ltd.
No. 1441

NO.	REVISIONS	DATE	DESIGN	CHECK
00	ISSUED FOR CONSTRUCTION – 976-2016	2017/04/05	K.F.	J.C.

CH2MHILL. SNC·LAVALIN KGS GROUP

DESIGNED BY: R. BLACKWOOD	CHECKED BY: D. CUDDINGTON
DRAWN BY: S.SUN	APPROVED BY: H.T. FREIHAMMER
SCALE: NTS	ISSUED FOR CONSTRUCTION BY: J. SHUMKA
DATE: 2017/04/05	DATE: 2017/04/05
CONSULTANT NO.: 474248	

ENGINEER'S SEAL

April 6, 2017
PROVINCE OF MANITOBA
R.P.C. BLACKWOOD
Member 40579
REGISTERED PROFESSIONAL ENGINEER

Winnipeg
THE CITY OF WINNIPEG
WATER AND WASTE DEPARTMENT

BUILDNG MECHANICAL
SEWPCC UPGRADING/EXPANSION PROJECT
MECHANICAL
FOA SYSTEM
OVERALL ROOF PLAN

CITY DRAWING NUMBER	SHEET	REV.	SIZE
1-0102-MGAD-A003	001	00	A1

PLOT DATE: 2017\03\30

FILE NAME: 1-0102-MGAD-A003.dgn

©CH2M HILL 2017. ALL RIGHTS RESERVED.