A1 SIZE - 594mm x 841mm

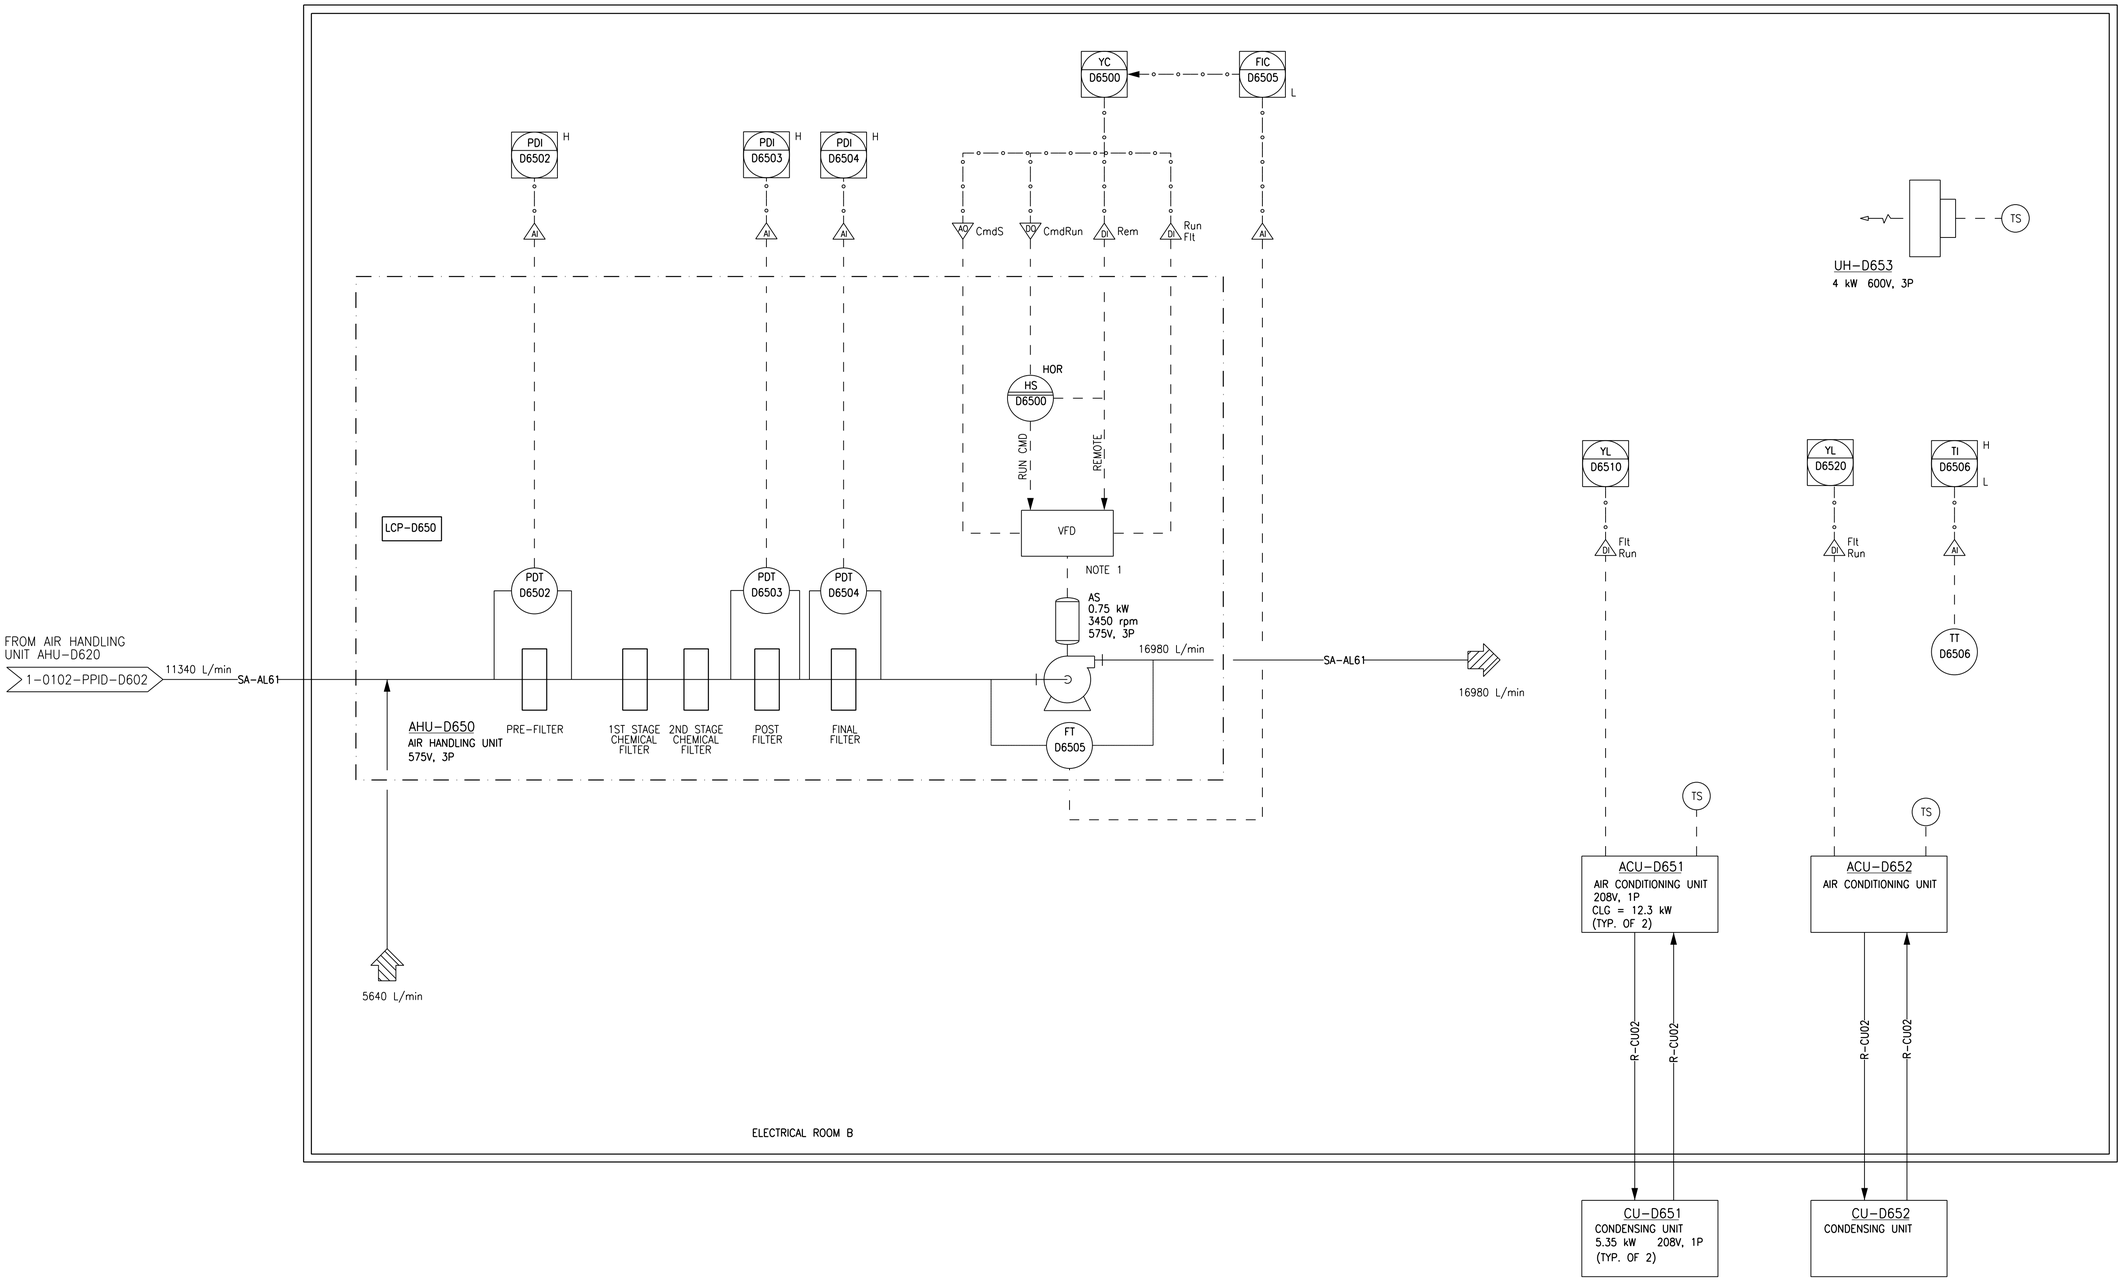

NOTES

1. VFD SPEED IS SET AT TIME OF COMMISSIONNING AND WILL NOT BE VARIED BY THE CONTROL SYSTEM.

APEGM
Certificate of Authorization
CH2M HILL Canada Ltd.
No. 1441

NO.	REVISIONS	DATE	DESIGN	CHECK
00	ISSUED FOR CONSTRUCTION - 976-2016	2017/04/05	J.C.	J.C.

CH2MHILL. SNC·LAVALIN KGS GROUP

DESIGNED BY: T. TRAN	CHECKED BY: R. NATARAJAN
DRAWN BY: J. CORTEZ	APPROVED BY: H.T. FREIHAMMER
SCALE: NTS	ISSUED FOR CONSTRUCTION BY: J. SHUMKA
DATE: 2017/04/05	DATE: 2017/04/05
CONSULTANT NO.: 474248	

ENGINEER'S SEAL
PROVINCE OF MANITOBA
T.T. TRAN
Member
40578
REGISTERED PROFESSIONAL ENGINEER
April 19/17.

Winnipeg
THE CITY OF WINNIPEG
WATER AND WASTE DEPARTMENT

SOUTH END WATER POLLUTION CONTROL CENTRE
SEWPCC UPGRADING/EXPANSION PROJECT
PROCESS AND INSTRUMENTATION DIAGRAM
ELECTRICAL ROOM B HVAC
AHU-D650, CU-D651 AND CU-D652

CITY DRAWING NUMBER	SHEET	REV.	SIZE
1-0102-PPID-D606	001	00	A1

PLOT DATE: 2017\03\31
FILE NAME: 1-0102-PPID-D606.dgn

©CH2M HILL 2017. ALL RIGHTS RESERVED.