A1 SIZE – 594mm x 841mm

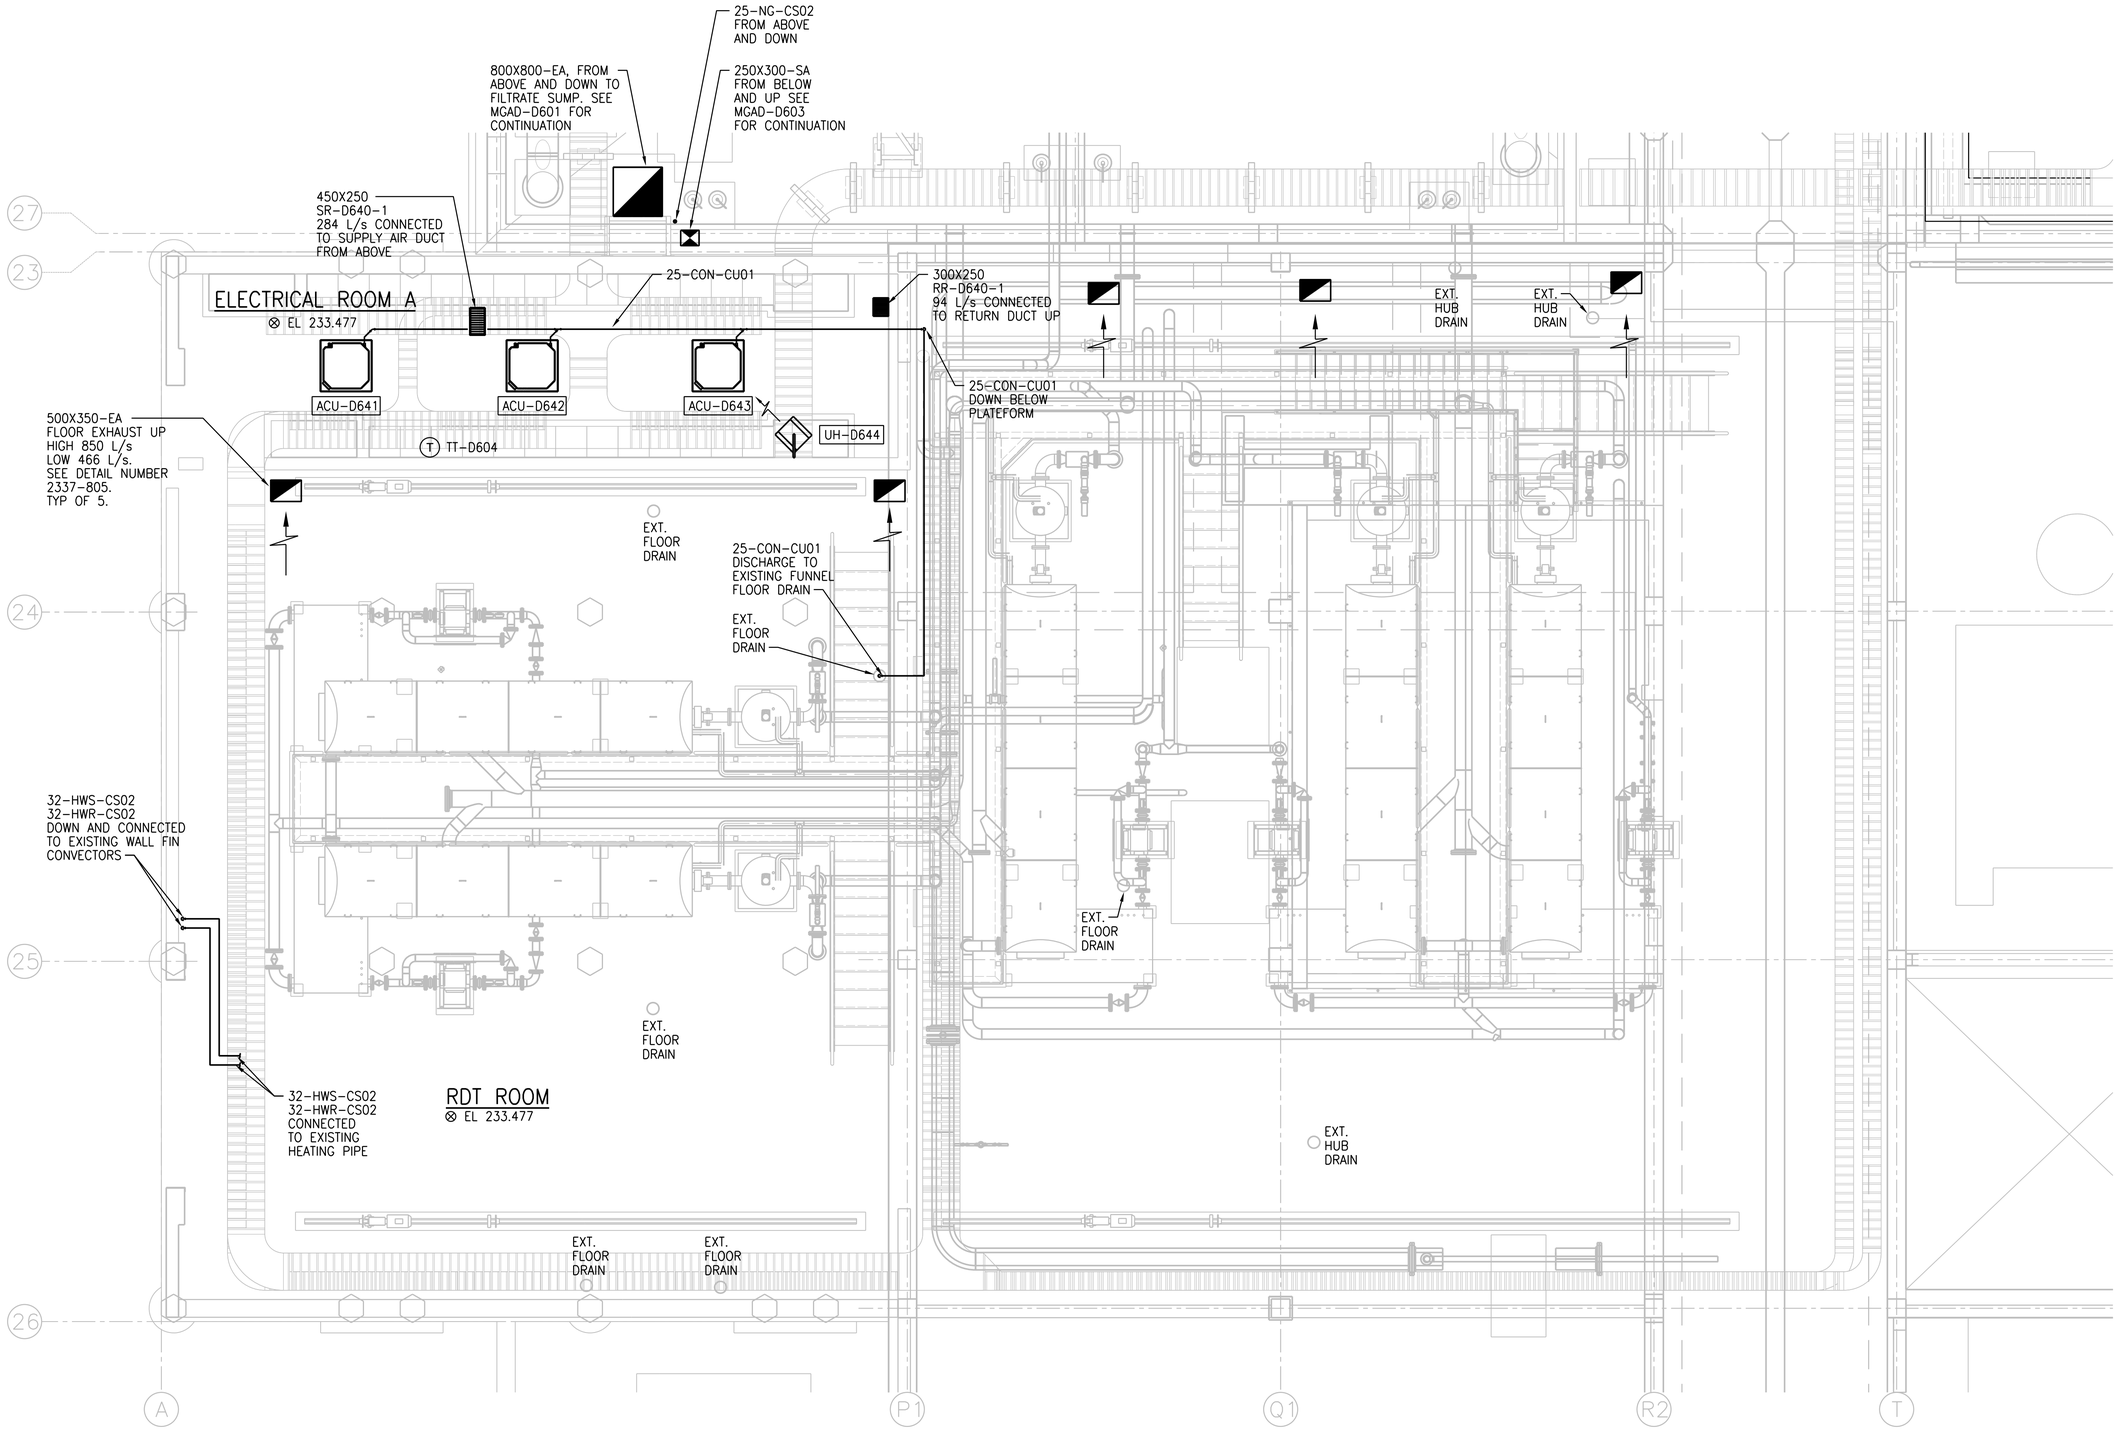

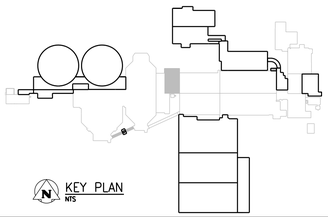

GROUND FLOOR PLAN

1:50

APEGM
Certificate of Authorization
CH2M HILL Canada Ltd.
No. 1441

NO.	REVISIONS	DATE	DESIGN	CHECK
00	ISSUED FOR CONSTRUCTION – 976-2016	2017/04/05	K.F.	J.C.

CH2MHILL. SNC·LAVALIN KGS GROUP

DESIGNED BY: T. TRAN
CHECKED BY: D. CUDDINGTON
DRAWN BY: A. BERSHTEIN
APPROVED BY: H.T. FREIHAMMER
SCALE: 1:50
ISSUED FOR CONSTRUCTION BY: J. SHUMKA
DATE: 2017/04/05
DATE: 2017/04/05
CONSULTANT NO.: 474248

ENGINEER'S SEAL
PROVINCE OF MANITOBA
T.T. TRAN
Member
40578
REGISTERED PROFESSIONAL ENGINEER
T.T. Tran Apr 19/17.

Winnipeg
THE CITY OF WINNIPEG
WATER AND WASTE DEPARTMENT

SOUTH END WATER POLLUTION CONTROL CENTRE
SEWPCC UPGRADING/EXPANSION PROJECT
MECHANICAL
FERMENTERS/THICKENERS
GROUND FLOOR PLAN

CITY DRAWING NUMBER	SHEET	REV.	SIZE
1-0102-MGAD-D602	001	00	A1

PLOT DATE: 2017\03\30
FILE NAME:

©CH2M HILL 2017. ALL RIGHTS RESERVED.