A1 SIZE – 594mm x 841mm

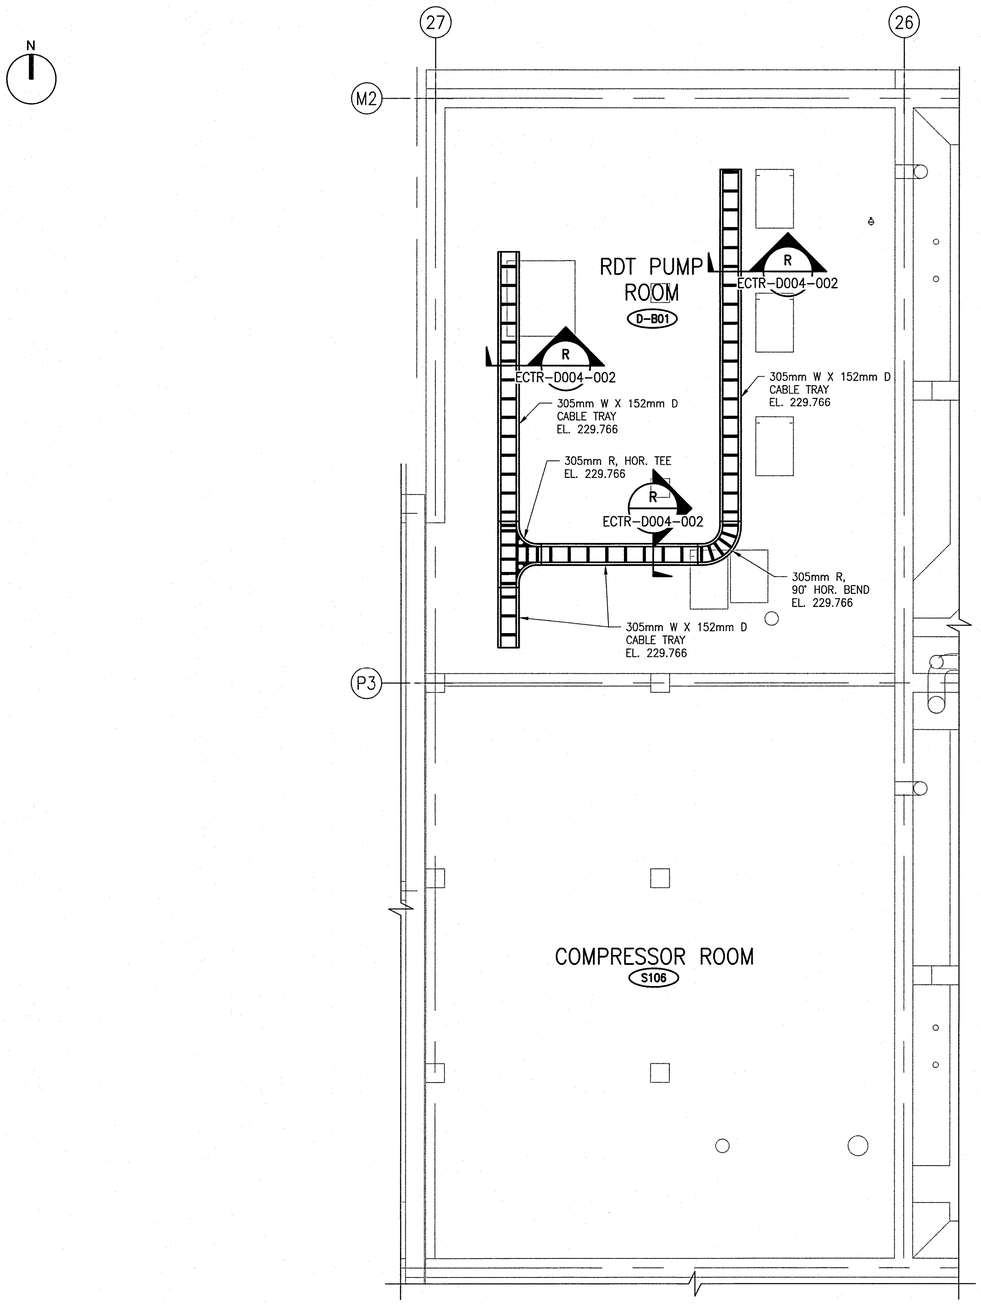

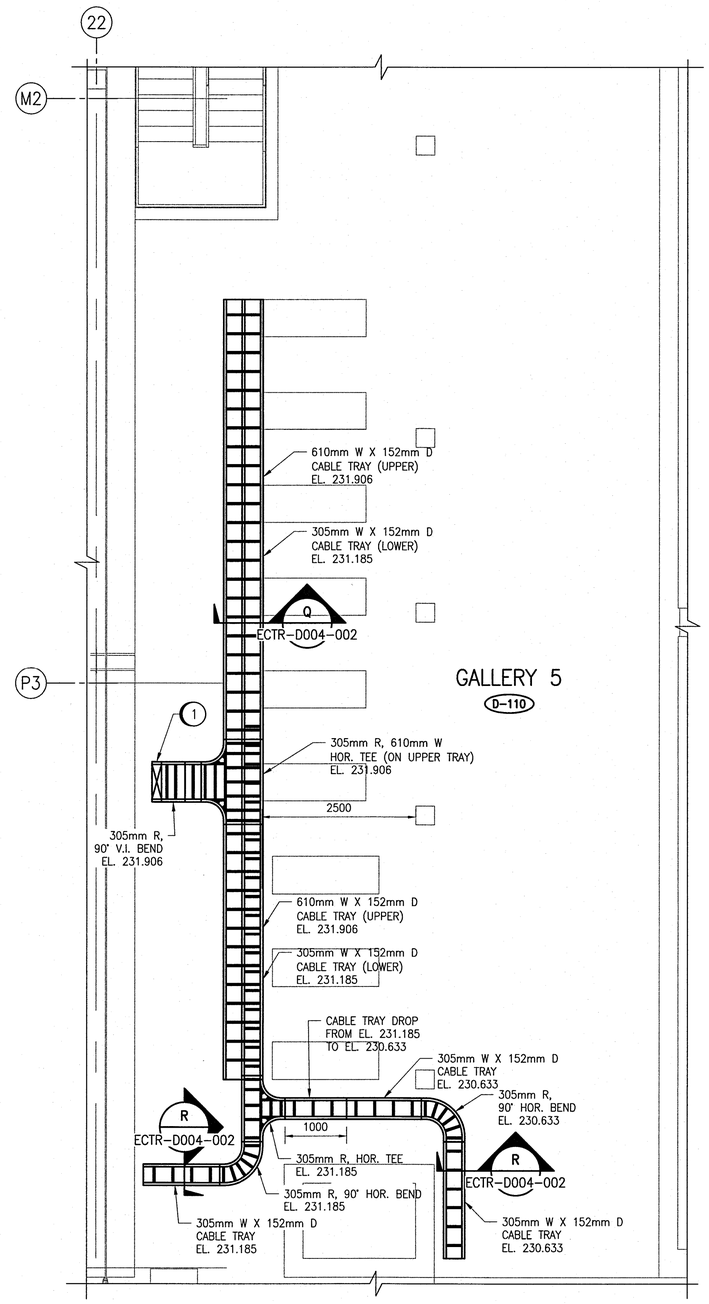

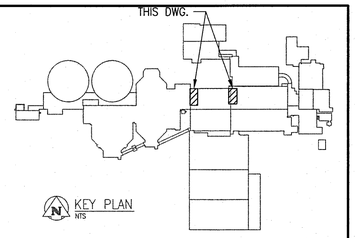

GENERAL NOTES:

1. REFER TO DWG. 1-0102-ECTR-D001-001 FOR GENERAL NOTES.

SPECIFIC NOTES:

(1) VERTICAL CABLE TRAY CONTINUED FROM SERVICE AREA P120 ABOVE. REFER TO DWG. ECTR-D002-002 FOR CONTINUATION.

PARTIAL LOWER LEVEL PLAN

1 : 50

REFERENCE DRAWINGS	DESCRIPTION
1-0102-ECTR-D004	CABLE TRAY, SECTIONS AND DETAILS

1:50 500 0 1000 2000

APEGM Certificate of Authorization SNC-Lavalin Inc. No. 4489

NO.	REVISIONS	DATE	DESIGN	CHECK
00	ISSUED FOR CONSTRUCTION – 976-2016	2017/04/05	SLJ	DEB

CH2MHILL. SNC·LAVALIN KGS GROUP CONSULTING ENGINEERS

DESIGNED BY: S. JUGANAS	CHECKED BY: E. RYCZKOWSKI
DRAWN BY: S. JUGANAS	APPROVED BY: D. BECKER
SCALE: 1:50	ISSUED FOR CONSTRUCTION BY: J. SHUMKA
DATE: 2016/06/20	DATE: 2017/04/05
CONSULTANT NO.: 474248	

ENGINEER'S SEAL: PROVINCE OF MANITOBA, D.E. BECKER, Member 23646, REGISTERED PROFESSIONAL ENGINEER, April 5/2017

Winnipeg THE CITY OF WINNIPEG WATER AND WASTE DEPARTMENT

SOUTH END WATER POLLUTION CONTROL CENTRE
SEWPCC UPGRADING/EXPANSION PROJECT
ELECTRICAL – CABLE TRAY LAYOUT
FERMENTERS/THICKENERS
LOWER LEVEL PLAN

CITY DRAWING NUMBER	SHEET	REV.	SIZE
1-0102-ECTR-D003	001	00	A1

LAST SAVE: 2017/03/24 – 2:20pm
PATH: C:\Users\persm2\DWG\1-0102-ECTR-D003.dwg

PLOT DATE: Mar 24, 2017 – 2:21pm

FILE NAME: 1-0102-ECTR-D003.dwg