A1 SIZE – 594mm x 841mm

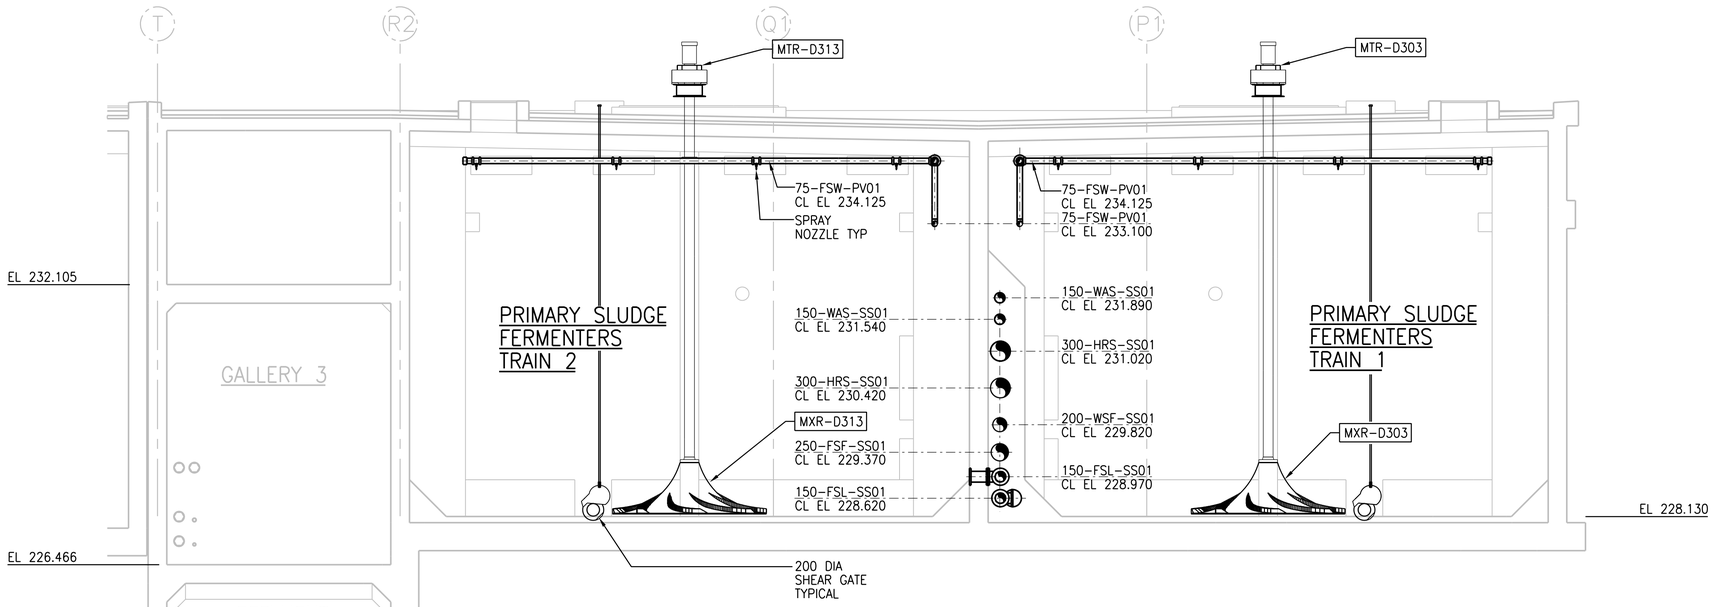

B SECTION
1:50
PGAD-D001
PGAD-D002
PGAD-D003

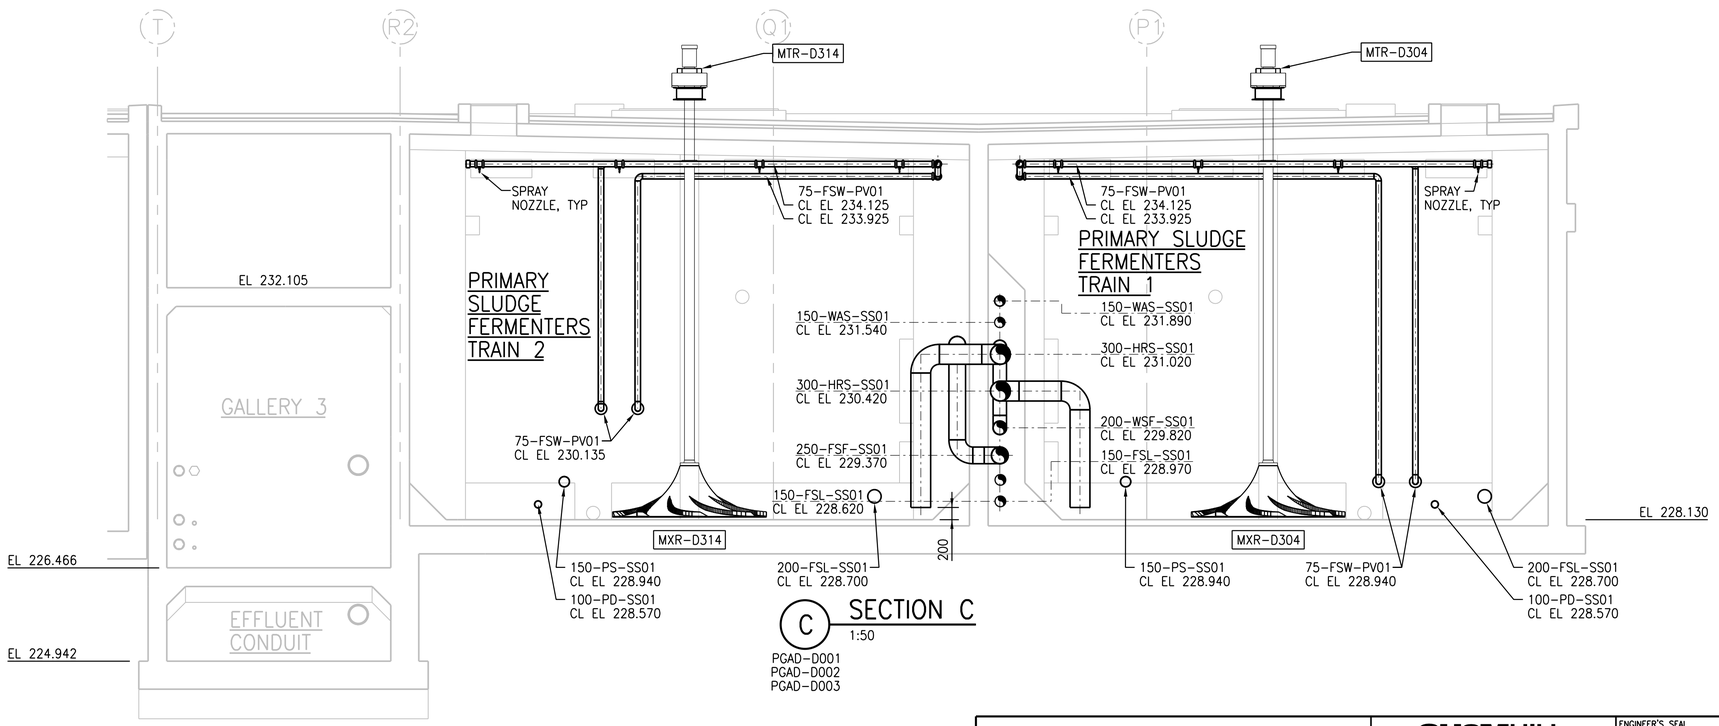

C SECTION C
1:50
PGAD-D001
PGAD-D002
PGAD-D003

APEGM
Certificate of Authorization
CH2M HILL Canada Ltd.
No. 1441

NO.	REVISIONS	DATE	DESIGN	CHECK
00	ISSUED FOR CONSTRUCTION – 976-2016	2017/04/05	B.C.	J.C.

CH2MHILL
SNC·LAVALIN
KGS GROUP CONSULTING ENGINEERS

DESIGNED BY: F. ABSI	CHECKED BY: B. EDGAR
DRAWN BY: P. KWONG	APPROVED BY: H.T. FRIEHAMMER
SCALE: 1:50	ISSUED FOR CONSTRUCTION BY: J. SHUMKA
DATE: 2017/04/05	DATE: 2017/04/05
CONSULTANT NO.: 474248	

ENGINEER'S SEAL
PROVINCE OF MANITOBA
April 5, 2017
F. J. ABSI
Member 36875
REGISTERED PROFESSIONAL ENGINEER
F. J. Absi

Winnipeg
THE CITY OF WINNIPEG
WATER AND WASTE DEPARTMENT

SOUTH END WATER POLLUTION CONTROL CENTRE
SEWPCC UPGRADING/EXPANSION PROJECT
PROCESS
FERMENTERS/THICKENERS
SECTIONS B AND C

CITY DRAWING NUMBER	SHEET	REV.	SIZE
1-0102-PGAD-D007	001	00	A1

PLOT DATE: 2017\03\30
FILE NAME:

©CH2M HILL 2017. ALL RIGHTS RESERVED.