A1 SIZE – 594mm x 841mm

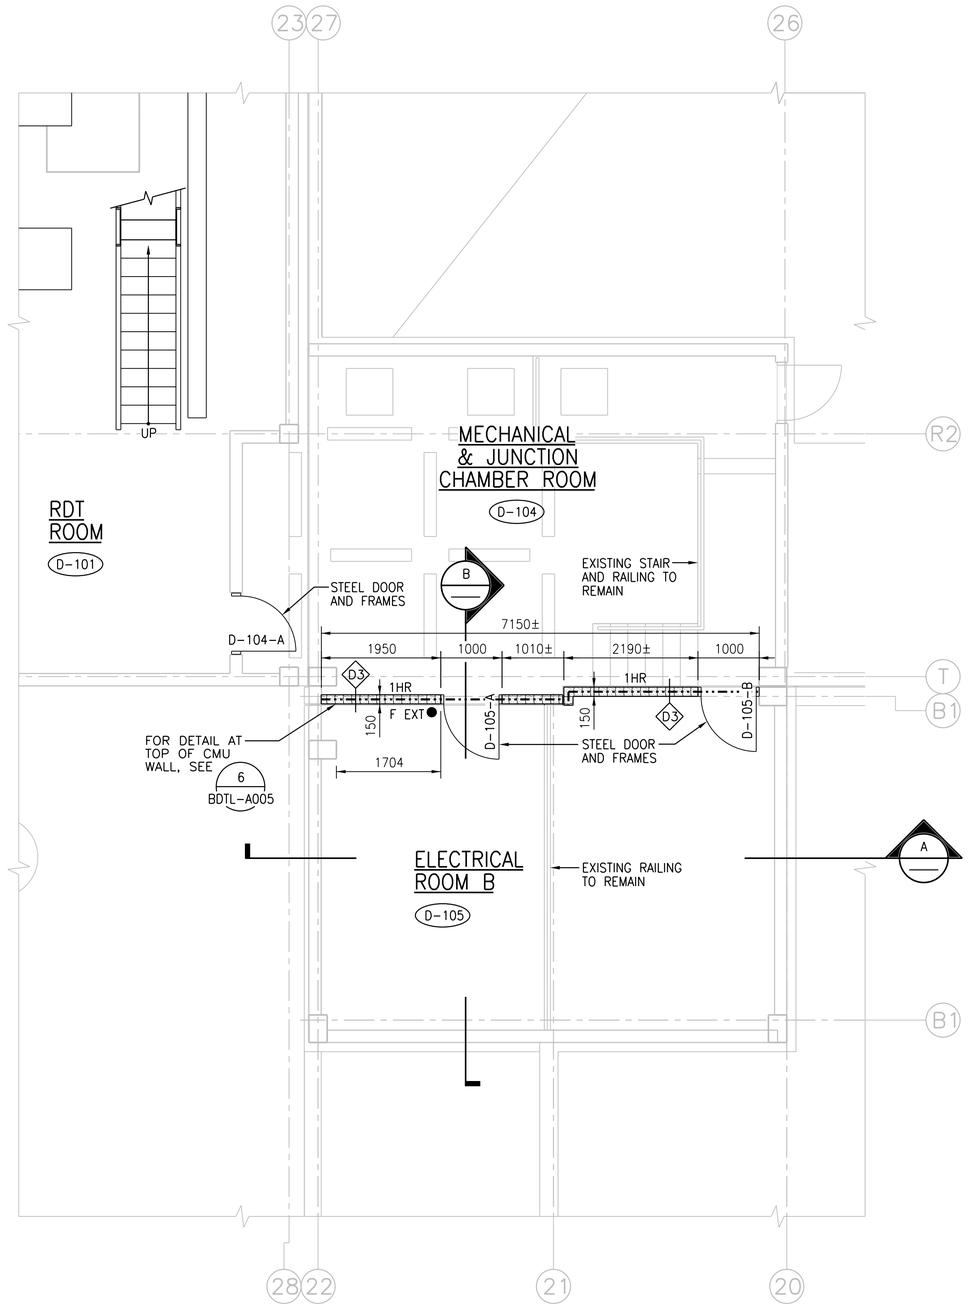

GROUND FLOOR – PART PLAN
1:50

0 500 1000 1500 2000 2500

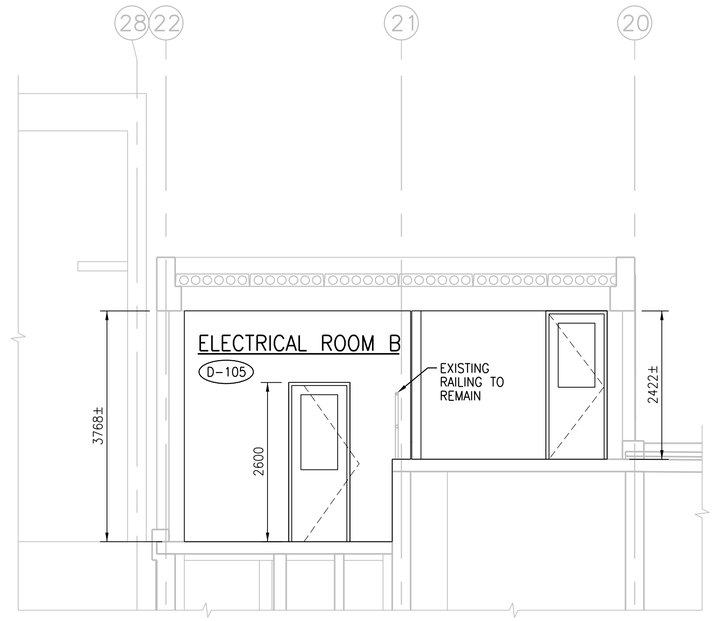

A SECTION
1:50

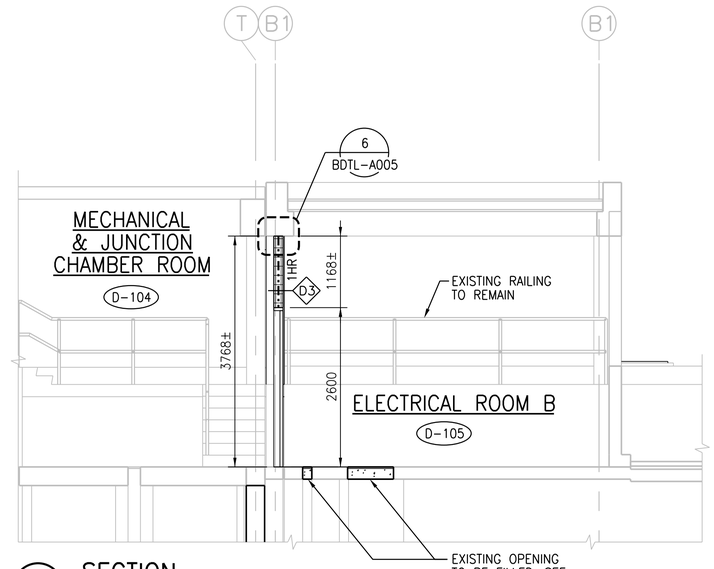

B SECTION
1:50

NOTES:

1 HR – DENOTES 1 HOUR FIRE RATED SEPARATION

– DENOTES EXTENTS OF FIRE RATED WALLS –··–··–··– 1HR

– PIPE/ DUCT/ CABLE TRAY PENETRATIONS THROUGH INTERIOR CMU WALLS, SEE DETAIL – 1 BDTL-A003

– PIPE/ DUCT PENETRATIONS THROUGH FLOORS/ CEILINGS, SEE DETAIL – 2 BDTL-A003

– PIPE/ DUCT/ CABLE TRAY PENETRATIONS THROUGH EXTERIOR WALLS, SEE DETAIL – 3 BDTL-A003

– PIPE/ DUCT/ CABLE TRAY PENETRATIONS THROUGH CONCRETE WALLS, SEE DETAIL – 4 BDTL-A003

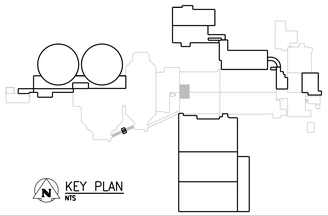

KEY PLAN
NTS

APEGM
Certificate of Authorization
CH2M HILL Canada Ltd.
No. 1441

NO.	REVISIONS	DATE	DESIGN	CHECK
00	ISSUED FOR CONSTRUCTION – 976-2016	2017/04/05	R.B.	J.C.

PLOT DATE: 2017\03\30

CH2MHILL CANADA Architects Inc.
SNC·LAVALIN KGS GROUP CONSULTING ENGINEERS

DESIGNED BY: B. KOLIS-HUPA	CHECKED BY: W. YU
DRAWN BY: R. BATHAN	APPROVED BY: H.T. FRIEHAMMER
SCALE: 1:50	ISSUED FOR CONSTRUCTION BY: J. SHUMKA
DATE: 2017/04/05	DATE: 2017/04/05

CONSULTANT NO.: 474248

ENGINEER'S SEAL
PROVINCE OF MANITOBA REID ZAKKO 24-05-2017 REGISTERED ARCHITECT

FILE NAME:

Winnipeg
THE CITY OF WINNIPEG
WATER AND WASTE DEPARTMENT

SOUTH END WATER POLLUTION CONTROL CENTRE
SEWPCC UPGRADING/EXPANSION PROJECT
BUILDING
BIOFILTERS
GROUND FLOOR PART PLAN AND SECTIONS

CITY DRAWING NUMBER	SHEET	REV.	SIZE
1-0102-BGAD-D005	001	00	A1

©CH2M HILL 2017. ALL RIGHTS RESERVED.