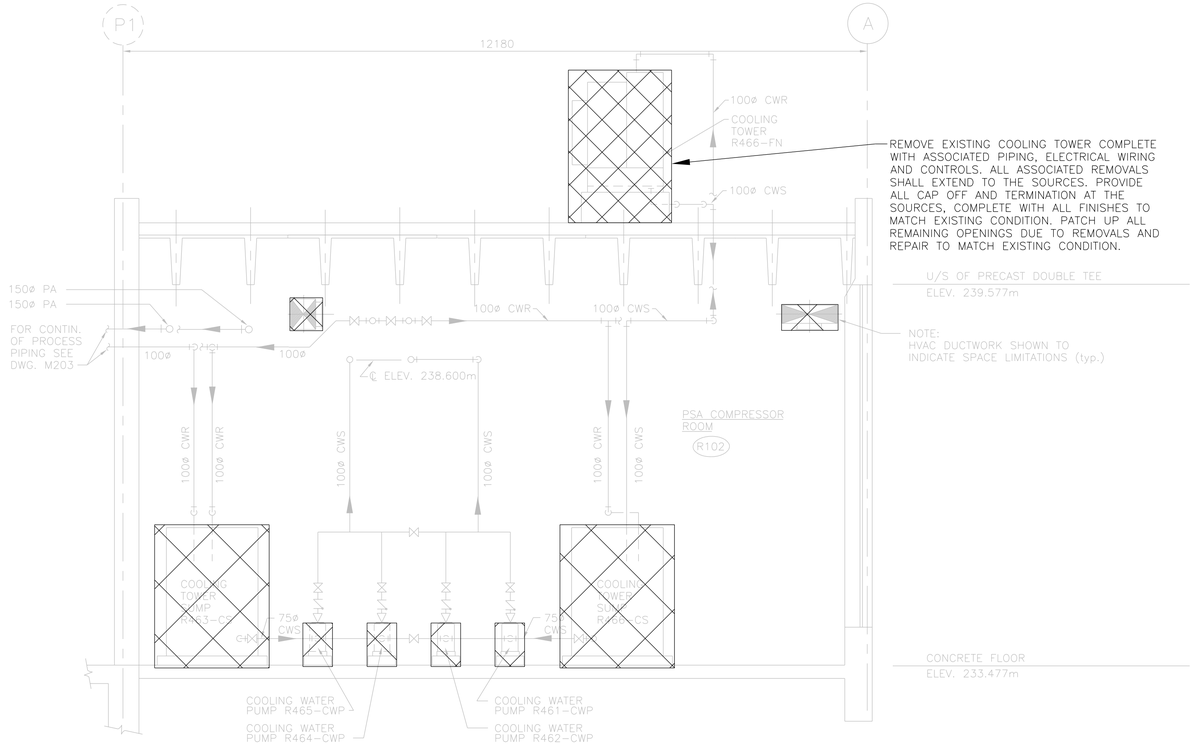

1 SECTION
M203 M204 1:50

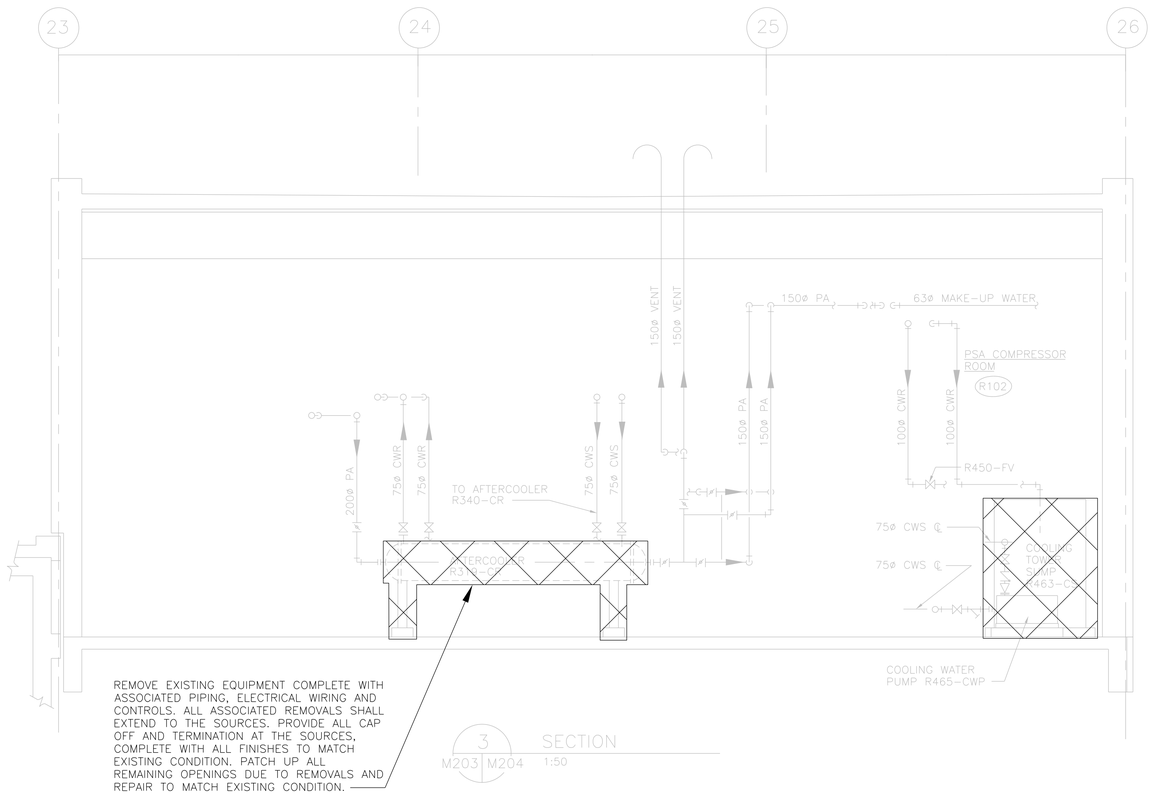

3 SECTION
M203 M204 1:50

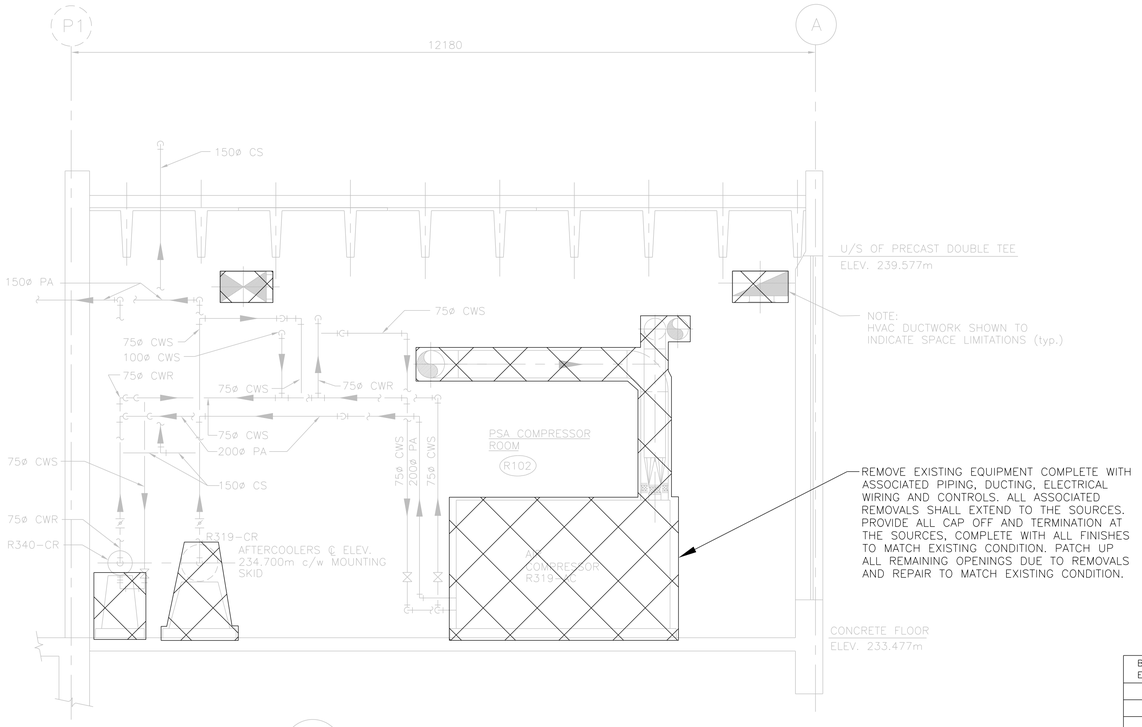

2 SECTION
M203 M204 1:50

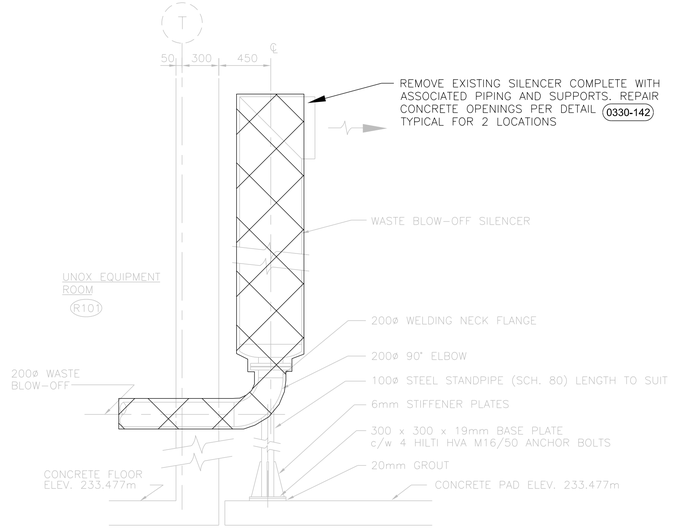

4 SECTION
M203 M204 1:25

3

NOTES:

1. FOR NEW CONSTRUCTION SEE PROCESS/MECHANICAL PRIMARY SLUDGE FERMENTERS/THICKENERS DRAWINGS.
2. REFER TO GENERAL DEMOLITION NOTES DRAWING 1-0102-DAAA-AD01.

AS CONSTRUCTED
DATE SEPTEMBER 1993 BY P.R.B.
APPROVED BY

NO.	REVISIONS	DATE	BY
00	ISSUED FOR CONSTRUCTION - 976-2016	04/05/2017	K.F.

B.M. ELEV.

MACLAREN ENGINEERS INC.
WARDROP ENGINEERING INC.
ENGINEERING CONSULTANTS

DESIGNED BY	S.Q.	CHECKED BY	
DRAWN BY	V.J.H.	APPROVED BY	
HOR. SCALE: VERTICAL:	AS SHOWN	RELEASED FOR CONSTRUCTION:	
DATE	JAN.1990	DATE	

ORIGINALLY DESIGNED BY
PROVINCE OF MANITOBA REGISTERED PROFESSIONAL ENGINEER F. J. ABSI Member 36875 April 5, 2017

CONSULTANT DRAWING NO. 870012-01-22-R-M204

THE CITY OF WINNIPEG
WORKS AND OPERATIONS DIVISION
WATERWORKS, WASTE & DISPOSAL DEPARTMENT

SOUTH END WATER POLLUTION CONTROL CENTRE
PSA EXPANSION – MECHANICAL
COMPRESSOR AND UNOX ROOM PROCESS PIPING SECTIONS

CITY DRAWING NUMBER
SHEET OF
SEP-374