A1 SIZE – 594mm x 841mm

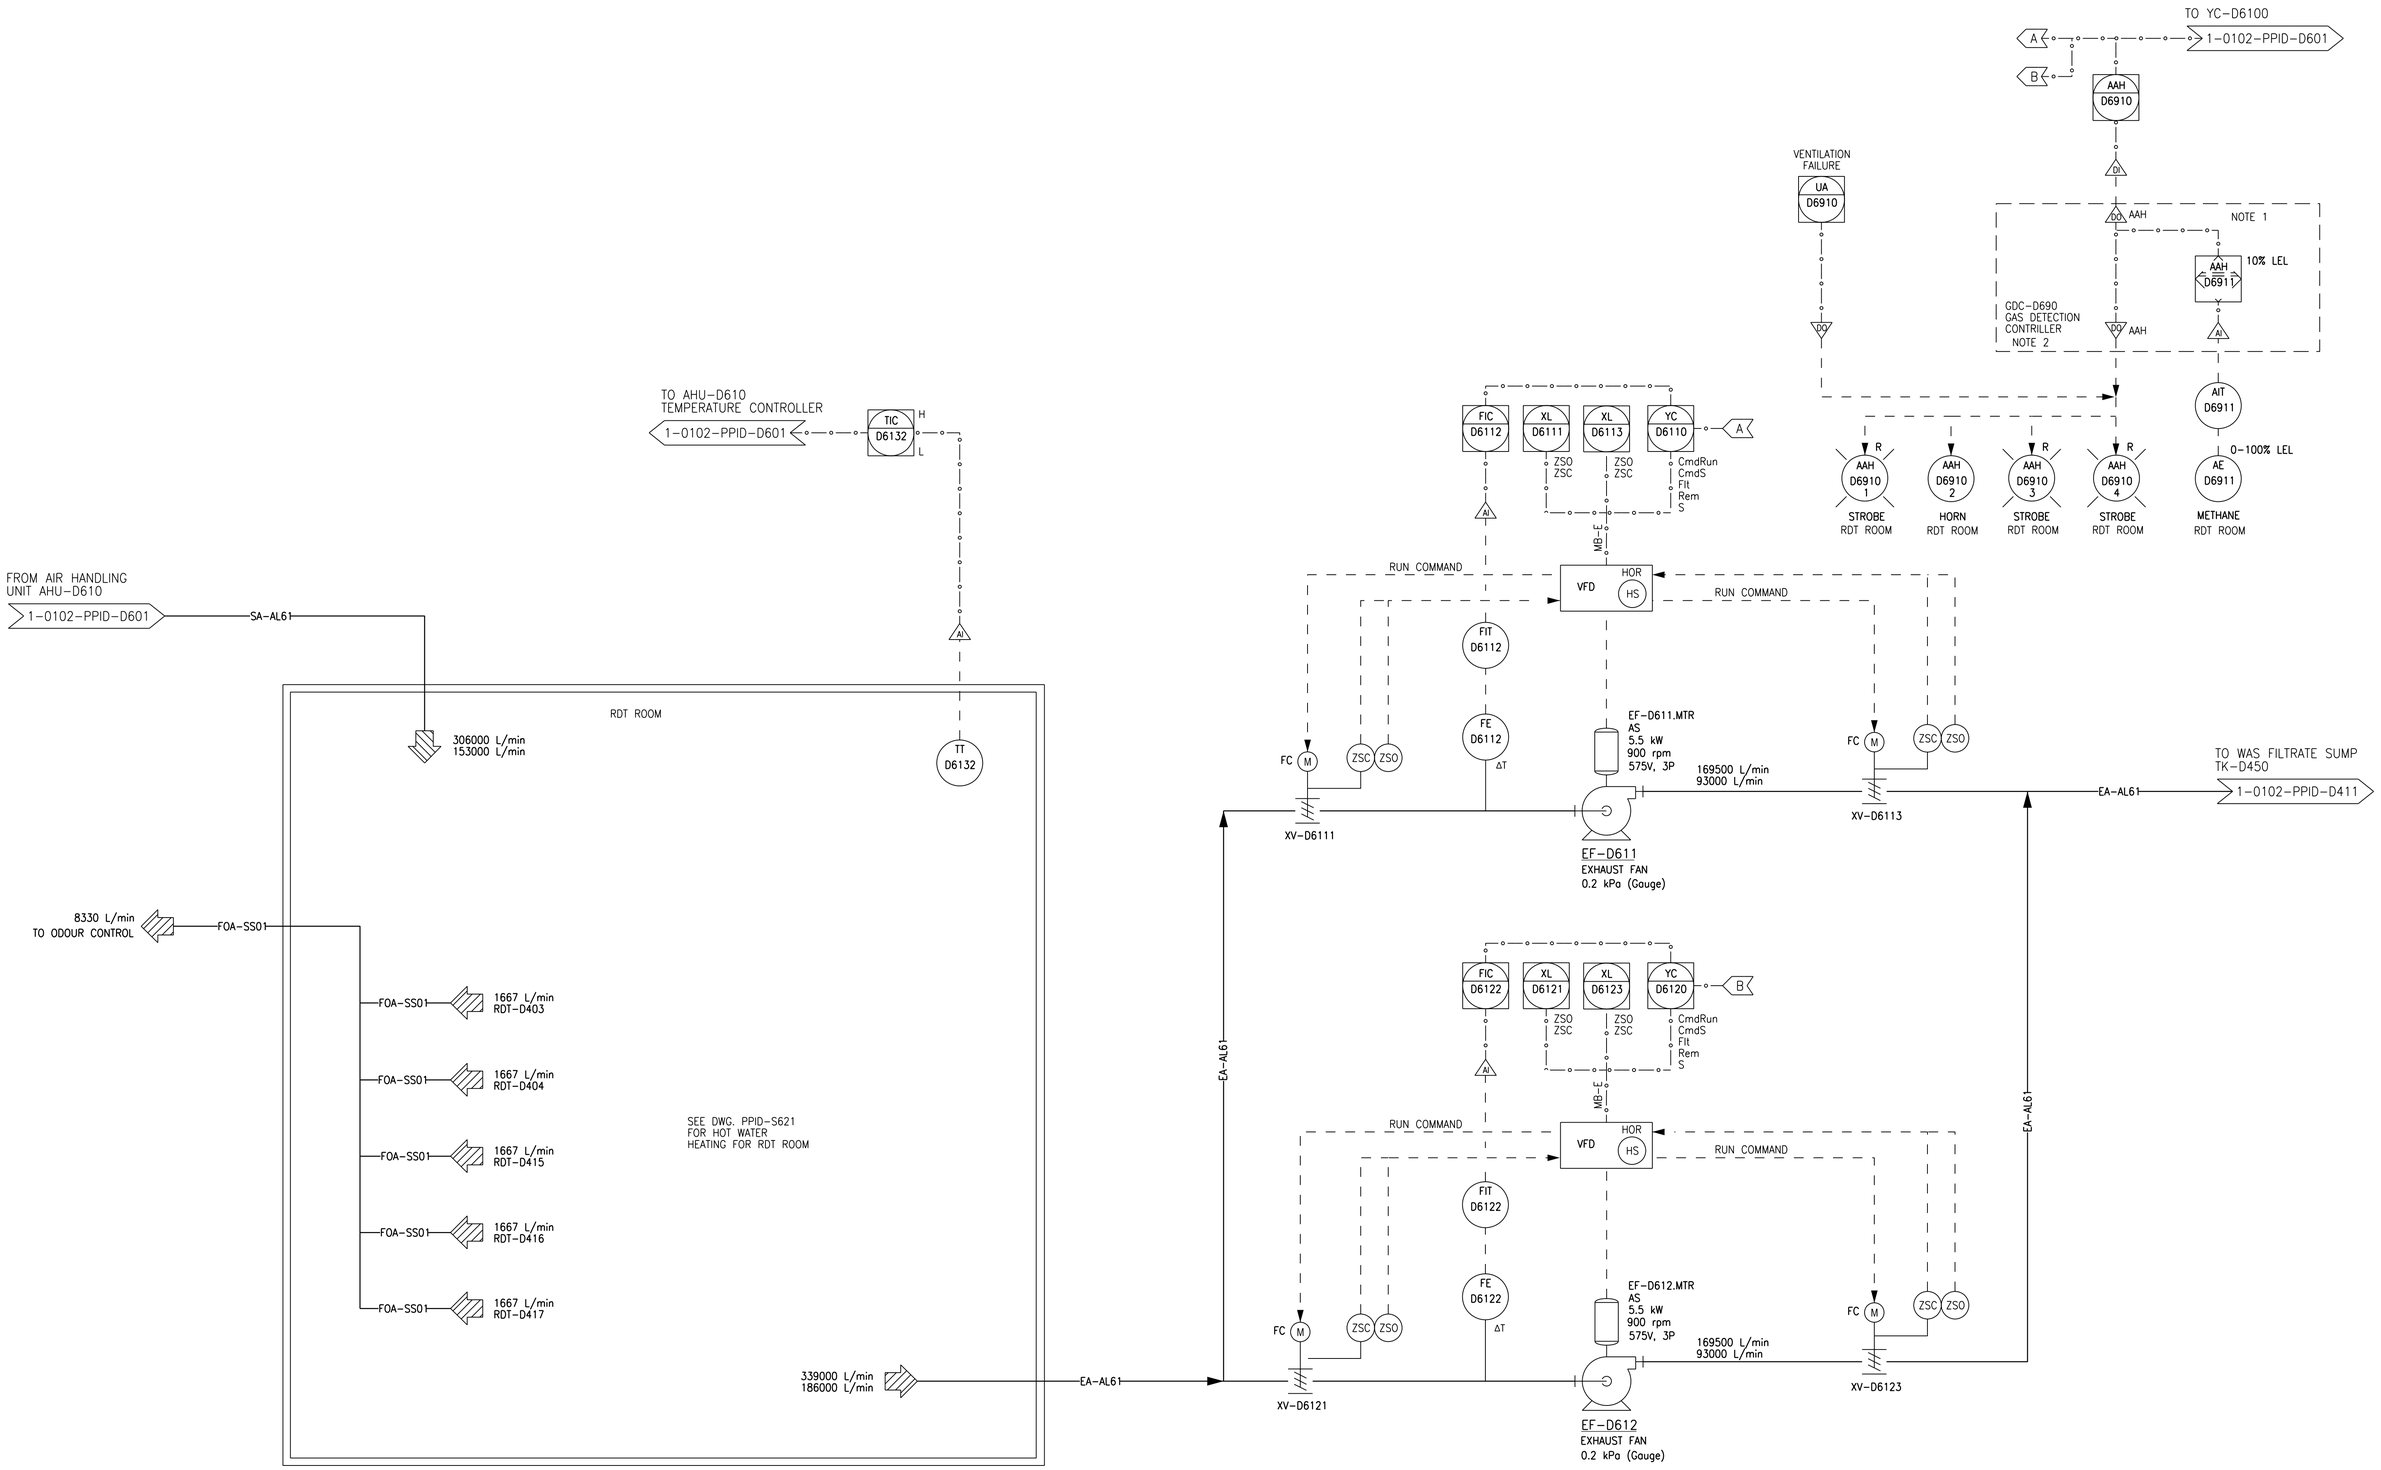

NOTES

1. ADDITIONAL MONITORING POINTS ARE AVALABLE ON THE HMI VIA THE CONTROL SYSTEM NETWORK.
2. ADDITIONAL MONITORING POINTS FOR GDC-D690 SHOWN ON PPID-T602.

APEGM
Certificate of Authorization
CH2M HILL Canada Ltd.
No. 1441

NO.	REVISIONS	DATE	DESIGN	CHECK
00	ISSUED FOR CONSTRUCTION – 976-2016	2017/04/05	J.C.	J.C.

CH2MHILL. SNC·LAVALIN KGS GROUP

DESIGNED BY: T. TRAN	CHECKED BY: R. NATARAJAN
DRAWN BY: J. CORTEZ	APPROVED BY: H.T. FREIHAMMER
SCALE: NTS	ISSUED FOR CONSTRUCTION BY: J. SHUMKA
DATE: 2017/04/05	DATE: 2017/04/05
CONSULTANT NO.: 474248	

ENGINEER'S SEAL
PROVINCE OF MANITOBA T.T. TRAN Member 40578 REGISTERED PROFESSIONAL ENGINEER
T.T. Tran 2017/04/05

Winnipeg
THE CITY OF WINNIPEG
WATER AND WASTE DEPARTMENT

SOUTH END WATER POLLUTION CONTROL CENTRE
SEWPCC UPGRADING/EXPANSION PROJECT
PROCESS AND INSTRUMENTATION DIAGRAM
RDT ROOM EXHAUST FANS
EF-D611 AND EF-D612

CITY DRAWING NUMBER	SHEET	REV.	SIZE
1-0102-PPID-D605	001	00	A1

PLOT DATE: 2017\03\31
FILE NAME: 1-0102-PPID-D605.dgn

©CH2M HILL 2017. ALL RIGHTS RESERVED.