B SIZE – 279mm x 432mm

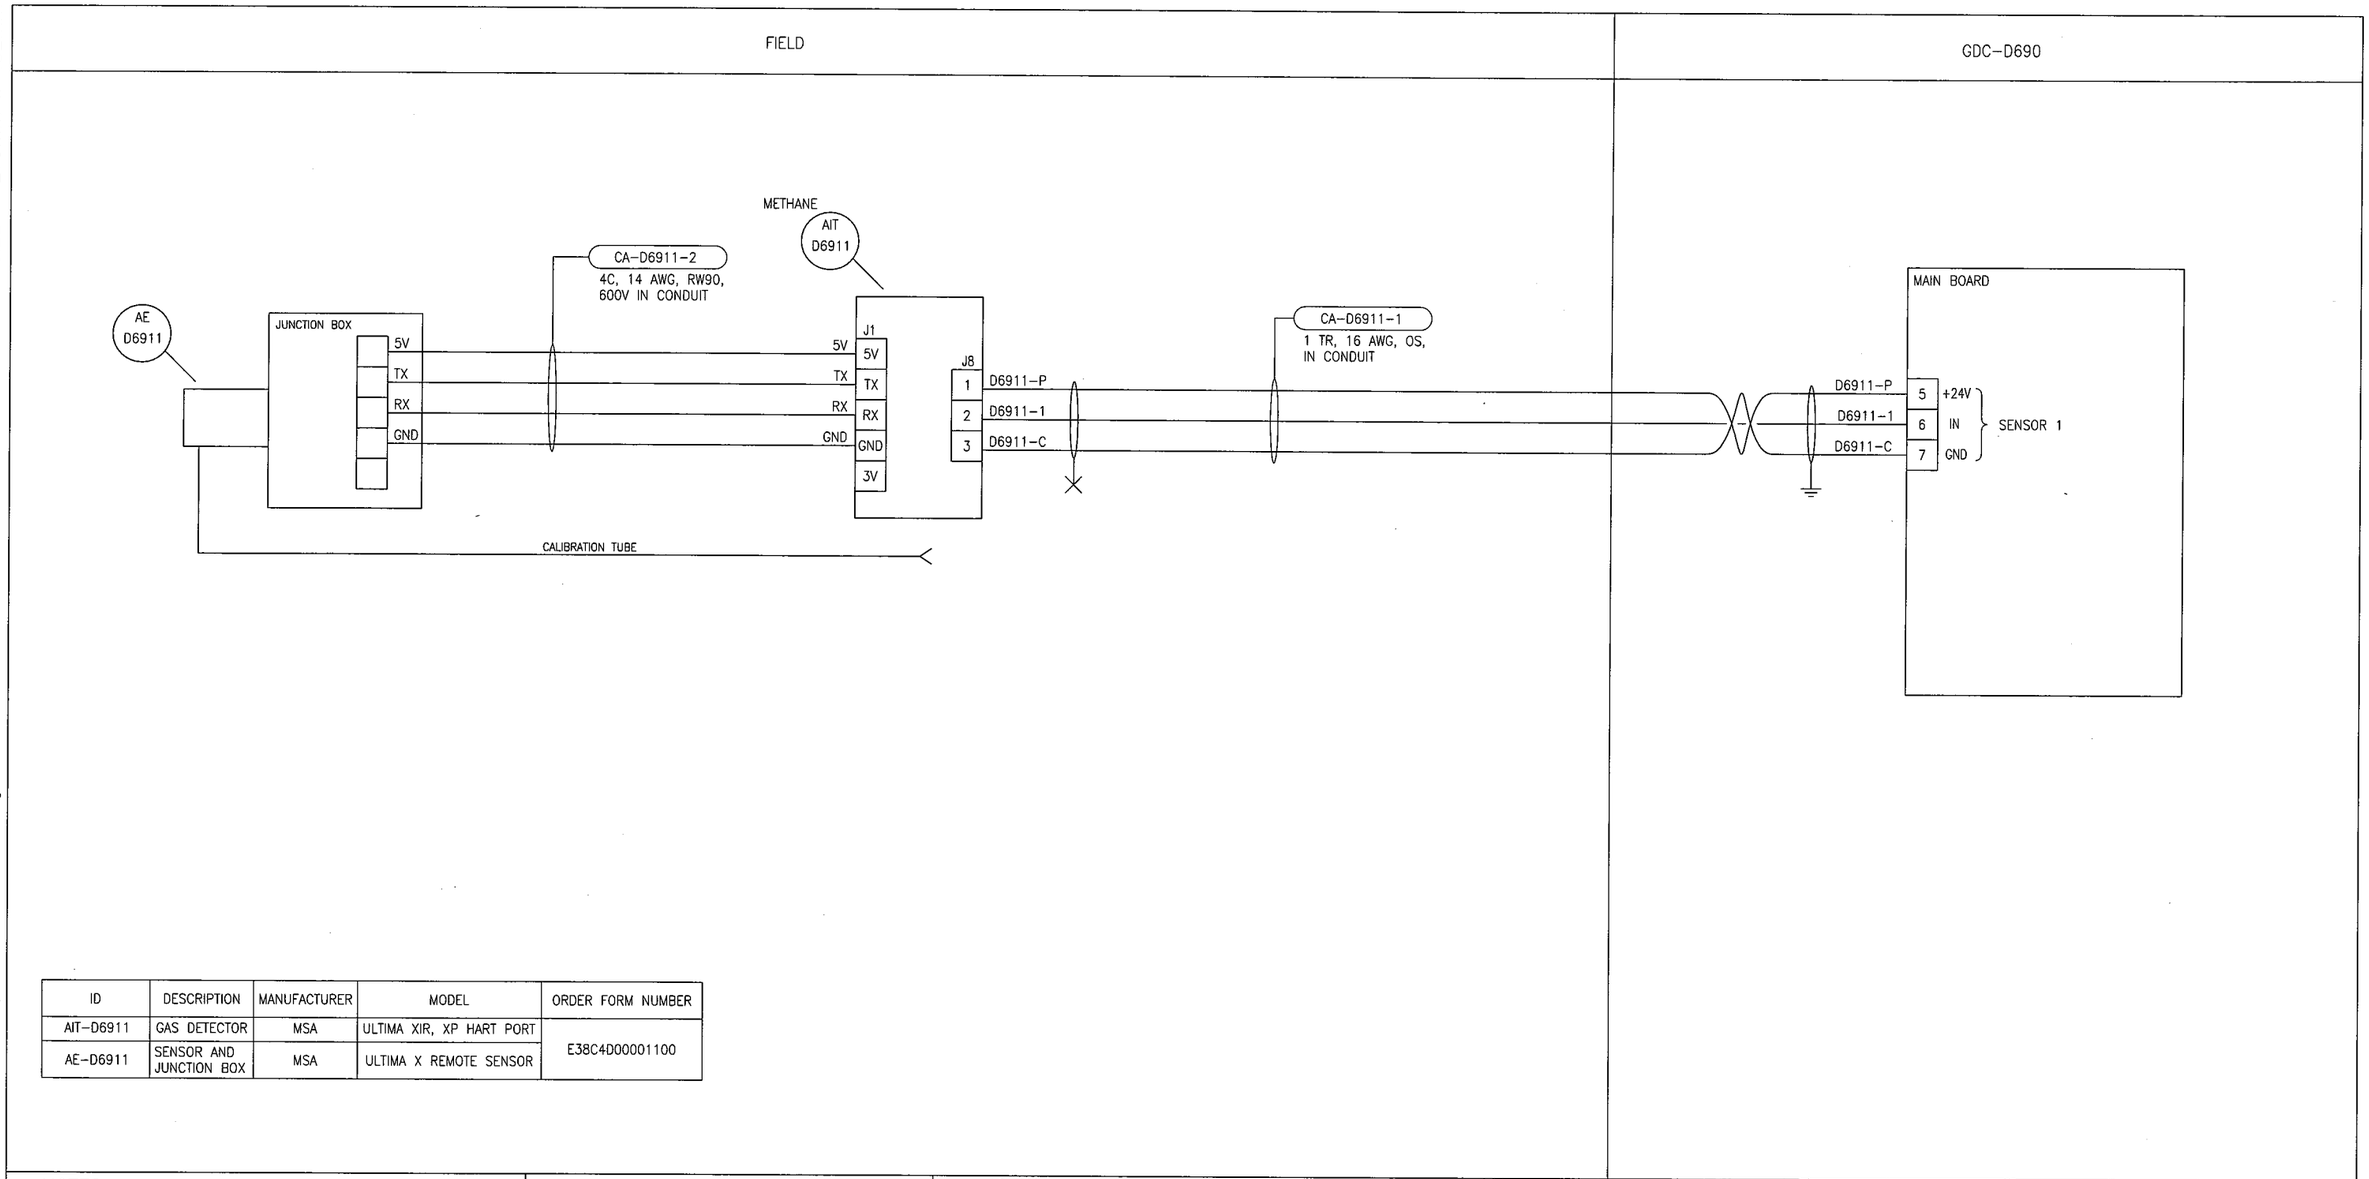

ID	DESCRIPTION	MANUFACTURER	MODEL	ORDER FORM NUMBER
AIT–D6911	GAS DETECTOR	MSA	ULTIMA XIR, XP HART PORT	E38C4D00001100
AE–D6911	SENSOR AND JUNCTION BOX	MSA	ULTIMA X REMOTE SENSOR	

NOTES

APEGM Certificate of Authorization
SNC-Lavalin Inc.
No. 4489

NO.	REVISIONS	DATE	DESIGN	CHECK
00	ISSUED FOR CONSTRUCTION – 976–2016	2017/04/05	SSB	TMC

SNC·LAVALIN CH2MHILL KGS GROUP CONSULTING ENGINEERS

DESIGNED BY: S. BOGHOSIAN	CHECKED BY: T. CHURCH
DRAWN BY: S. BOGHOSIAN	APPROVED BY: E. RYCZKOWSKI
SCALE: NTS	DATE: 2016/09/06
ISSUED FOR CONSTRUCTION BY: J. SHUMKA	DATE: 2017/04/05
CONSULTANT NO.: 474248	

ENGINEER'S SEAL
PROVINCE OF MANITOBA
T.M. CHURCH
Member 32682
REGISTERED PROFESSIONAL ENGINEER
Apr. 4, 2017

Winnipeg
THE CITY OF WINNIPEG
WATER AND WASTE DEPARTMENT

SOUTH END WATER POLLUTION CONTROL CENTRE
SEWPCC UPGRADING/EXPANSION PROJECT
AUTOMATION – LOOP DIAGRAM
AIT–D6911
RDT ROOM GAS DETECTION

CITY DRAWING NUMBER	SHEET	REV.	SIZE
1–0102–AILD–D690	001	00	B

LAST SAVE: 2017/04/01 – 9:59am
PATH: C:\pw_workdir\ch2mhill_wbg\sh043264\d0356273\1–0102–AILD–D690.dwg

PLOT DATE: Apr 01, 2017 – 9:59am
FILE NAME: 1–0102–AILD–D690.dwg