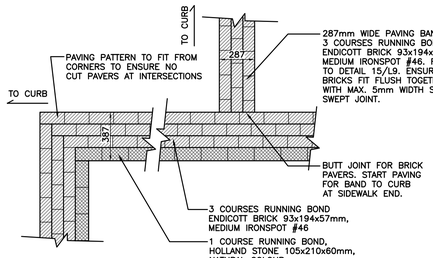

DETAILED PAVING PATTERN AT STREET INTERSECTIONS

1 | L6 | N.T.S.

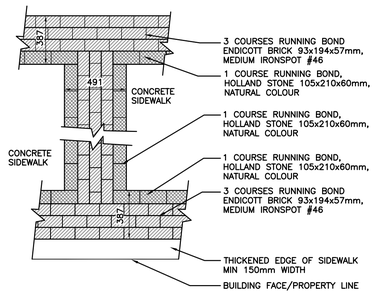

DETAILED PAVING PATTERNS FOR PAVING BAND INTERSECTIONS

2 | L6 | N.T.S.

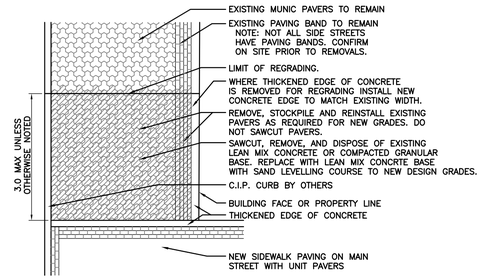

DETAILED PAVING PATTERN - SIDE STREETS WITH EXISTING MUNIC PAVERS

3 | L1 | N.T.S.

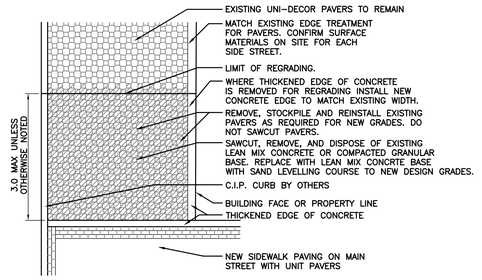

DETAILED PAVING PATTERN - SIDE STREETS WITH EXISTING UNI-DECOR PAVERS

4 | L7 | N.T.S.

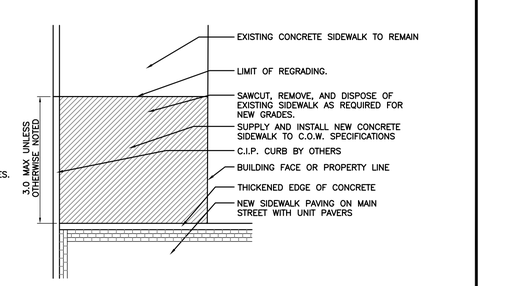

DETAILED PAVING PATTERN - SIDE STREETS WITH EXISTING CONCRETE SIDEWALK

5 | L7 | N.T.S.

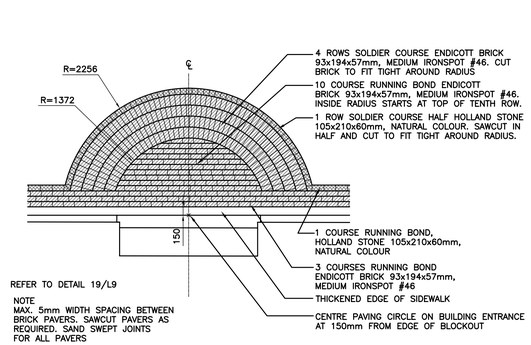

BUILDING ENTRANCE PAVING PATTERN

6 | L1 | N.T.S.

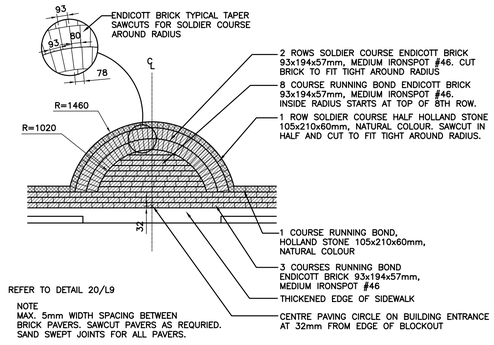

SMALL ENTRANCE PAVING PATTERN

7 | L2 | N.T.S.

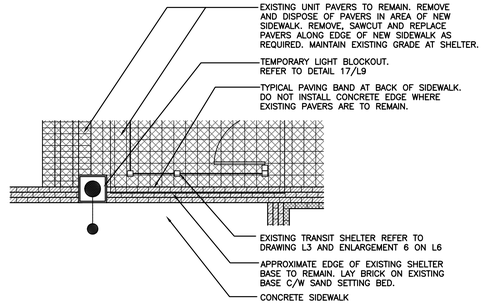

DETAILED PAVING PATTERN FOR N/W CORNER AT WILLIAM AVE.

8 | L6 | N.T.S.

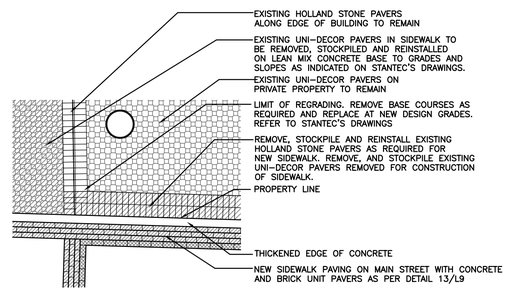

DETAILED PAVING PATTERN FOR N/W CORNER AT JAMES AVE.

9 | L7 | N.T.S.

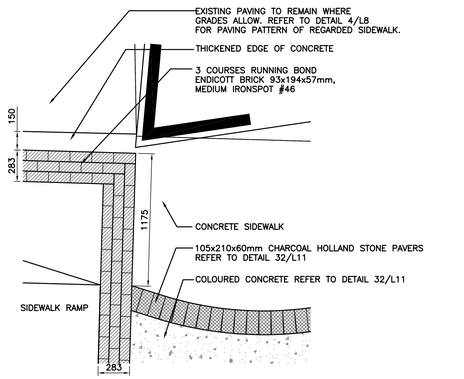

DETAILED PAVING PATTERN FOR N/W CORNER OF PACIFIC AVE

10 | L7 | N.T.S.

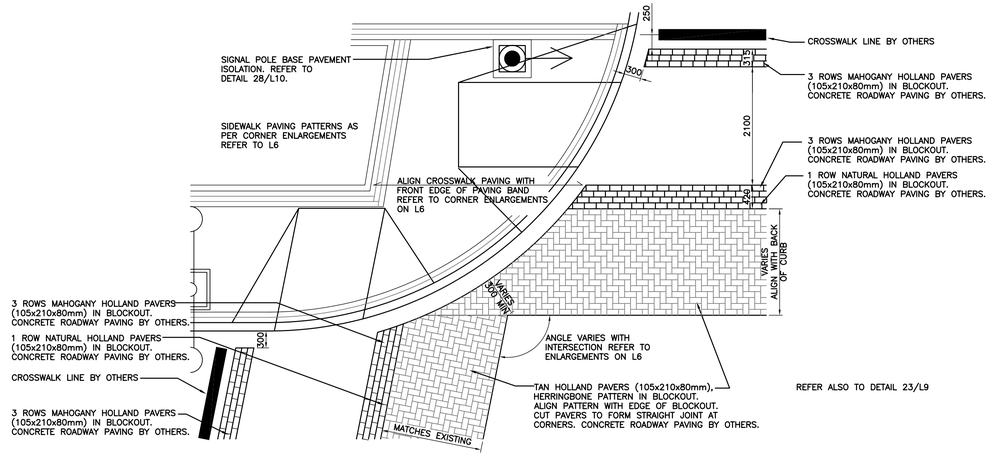

DETAILED PAVING PATTERN FOR SIGNALIZED CROSSWALKS - McDERMOTT TO MARKET

11 | L1 | N.T.S.

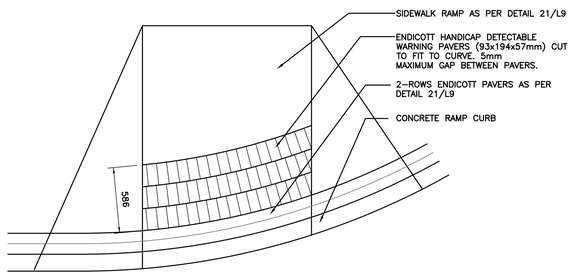

SIDEWALK RAMP- DETECTABLE HAZARD PAVING

12 | L5 | N.T.S.

NOTE:
ALL PAVING LAYOUT TO BE REVIEWED AND APPROVED ON SITE BY PROJECT LANDSCAPE ARCHITECT PRIOR TO FORMING AND CONSTRUCTION.

LOCATION APPROVED
UNDERGROUND STRUCTURES

SUPV. U/G STRUCTURES COMMITTEE — DATE

NOTE:
LOCATION OF UNDERGROUND STRUCTURES AS SHOWN ARE BASED ON THE BEST INFORMATION AVAILABLE BUT NO GUARANTEE IS GIVEN THAT ALL EXISTING UTILITIES ARE SHOWN OR THAT THE GIVEN LOCATIONS ARE EXACT. CONFIRMATION OF EXISTENCE AND EXACT LOCATION OF ALL SERVICES MUST BE OBTAINED FROM THE INDIVIDUAL UTILITIES BEFORE PROCEEDING WITH CONSTRUCTION.

B.M.
ELEV.

NO.	REVISIONS	DATE	BY
2	RELEASED FOR TENDER	23/03/04	SR
1	RELEASED FOR CITY APPROVAL	20/02/04	SR

McGOWAN·RUSSELL

DESIGNED BY	SR	CHECKED BY	SR
DRAWN BY	JW/IG	APPROVED BY	DP/FC
HOR. SCALE:	1:100	RELEASED FOR CONSTRUCTION:	
VERTICAL:	N/A		ORIGINALLY SIGNED BY FRED COREY ON MARCH 25, 2004
DATE	23/03/04	DATE	

ENGINEER'S SEAL
the manitoba association of landscape architects
SUSAN L. RUSSELL
member no. 71

CONSULTANT DRAWING NO.
L8

Winnipeg

THE CITY OF WINNIPEG

PUBLIC WORKS DEPARTMENT
STREETS ENGINEERING DIVISION

MAIN ST. STREETSCAPING

LOMBARD AVE. TO DISRAELI FREEWAY

WEST SIDE

DETAILS

SHEET	23 OF 27
CAD FILE DRAWING NUMBER	MAIN2003–L08WG
CITY DRAWING NUMBER	P-3247-23