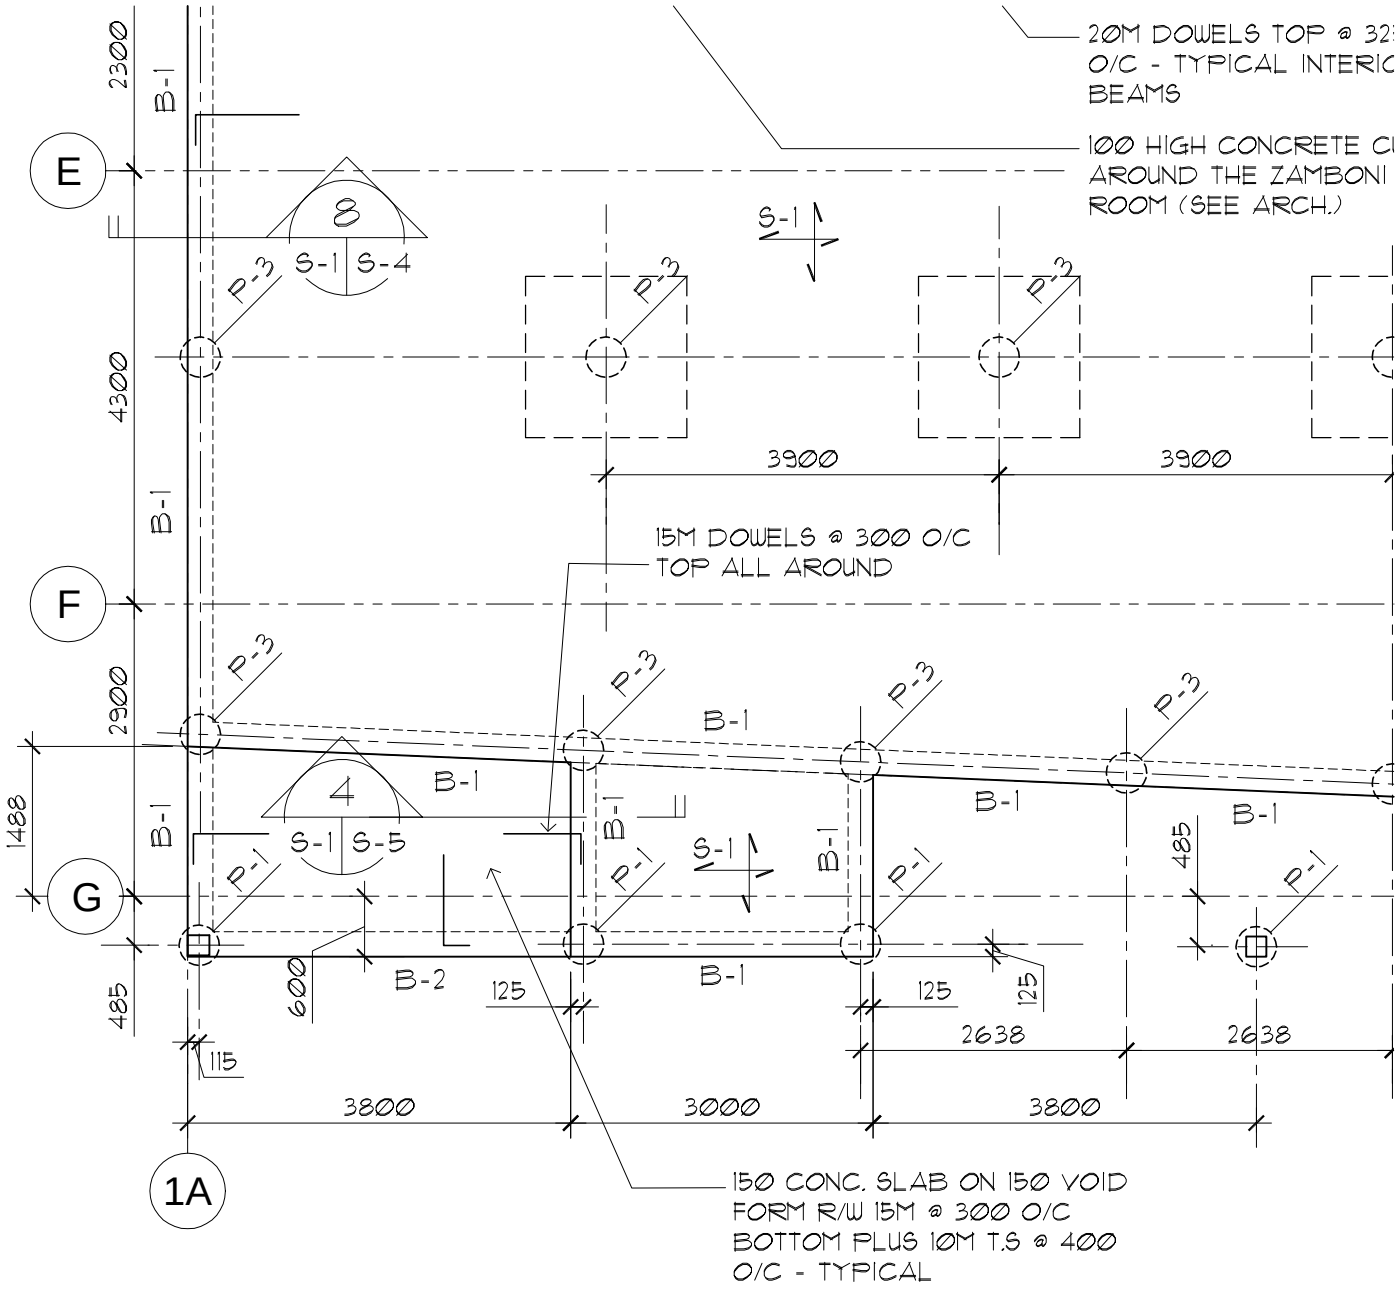

1
SK-1

PARTIAL GROUND FLOOR FRAMING PLAN

N.T.S.

PROJECT **RED RIVER CC**

Date:	File No.	Kowalchuk Consulting Engineers Ltd.	SHEET NO.
05/03/05	03050-S1		SK-1
Designed By: DP	Drawn By: CML		

400 - 70 Arthur Street
Winnipeg, MB R3B 1G7
Phone: (204) 989-0050
Fax: (204) 942-1924
E-mail: kce@kce.ca