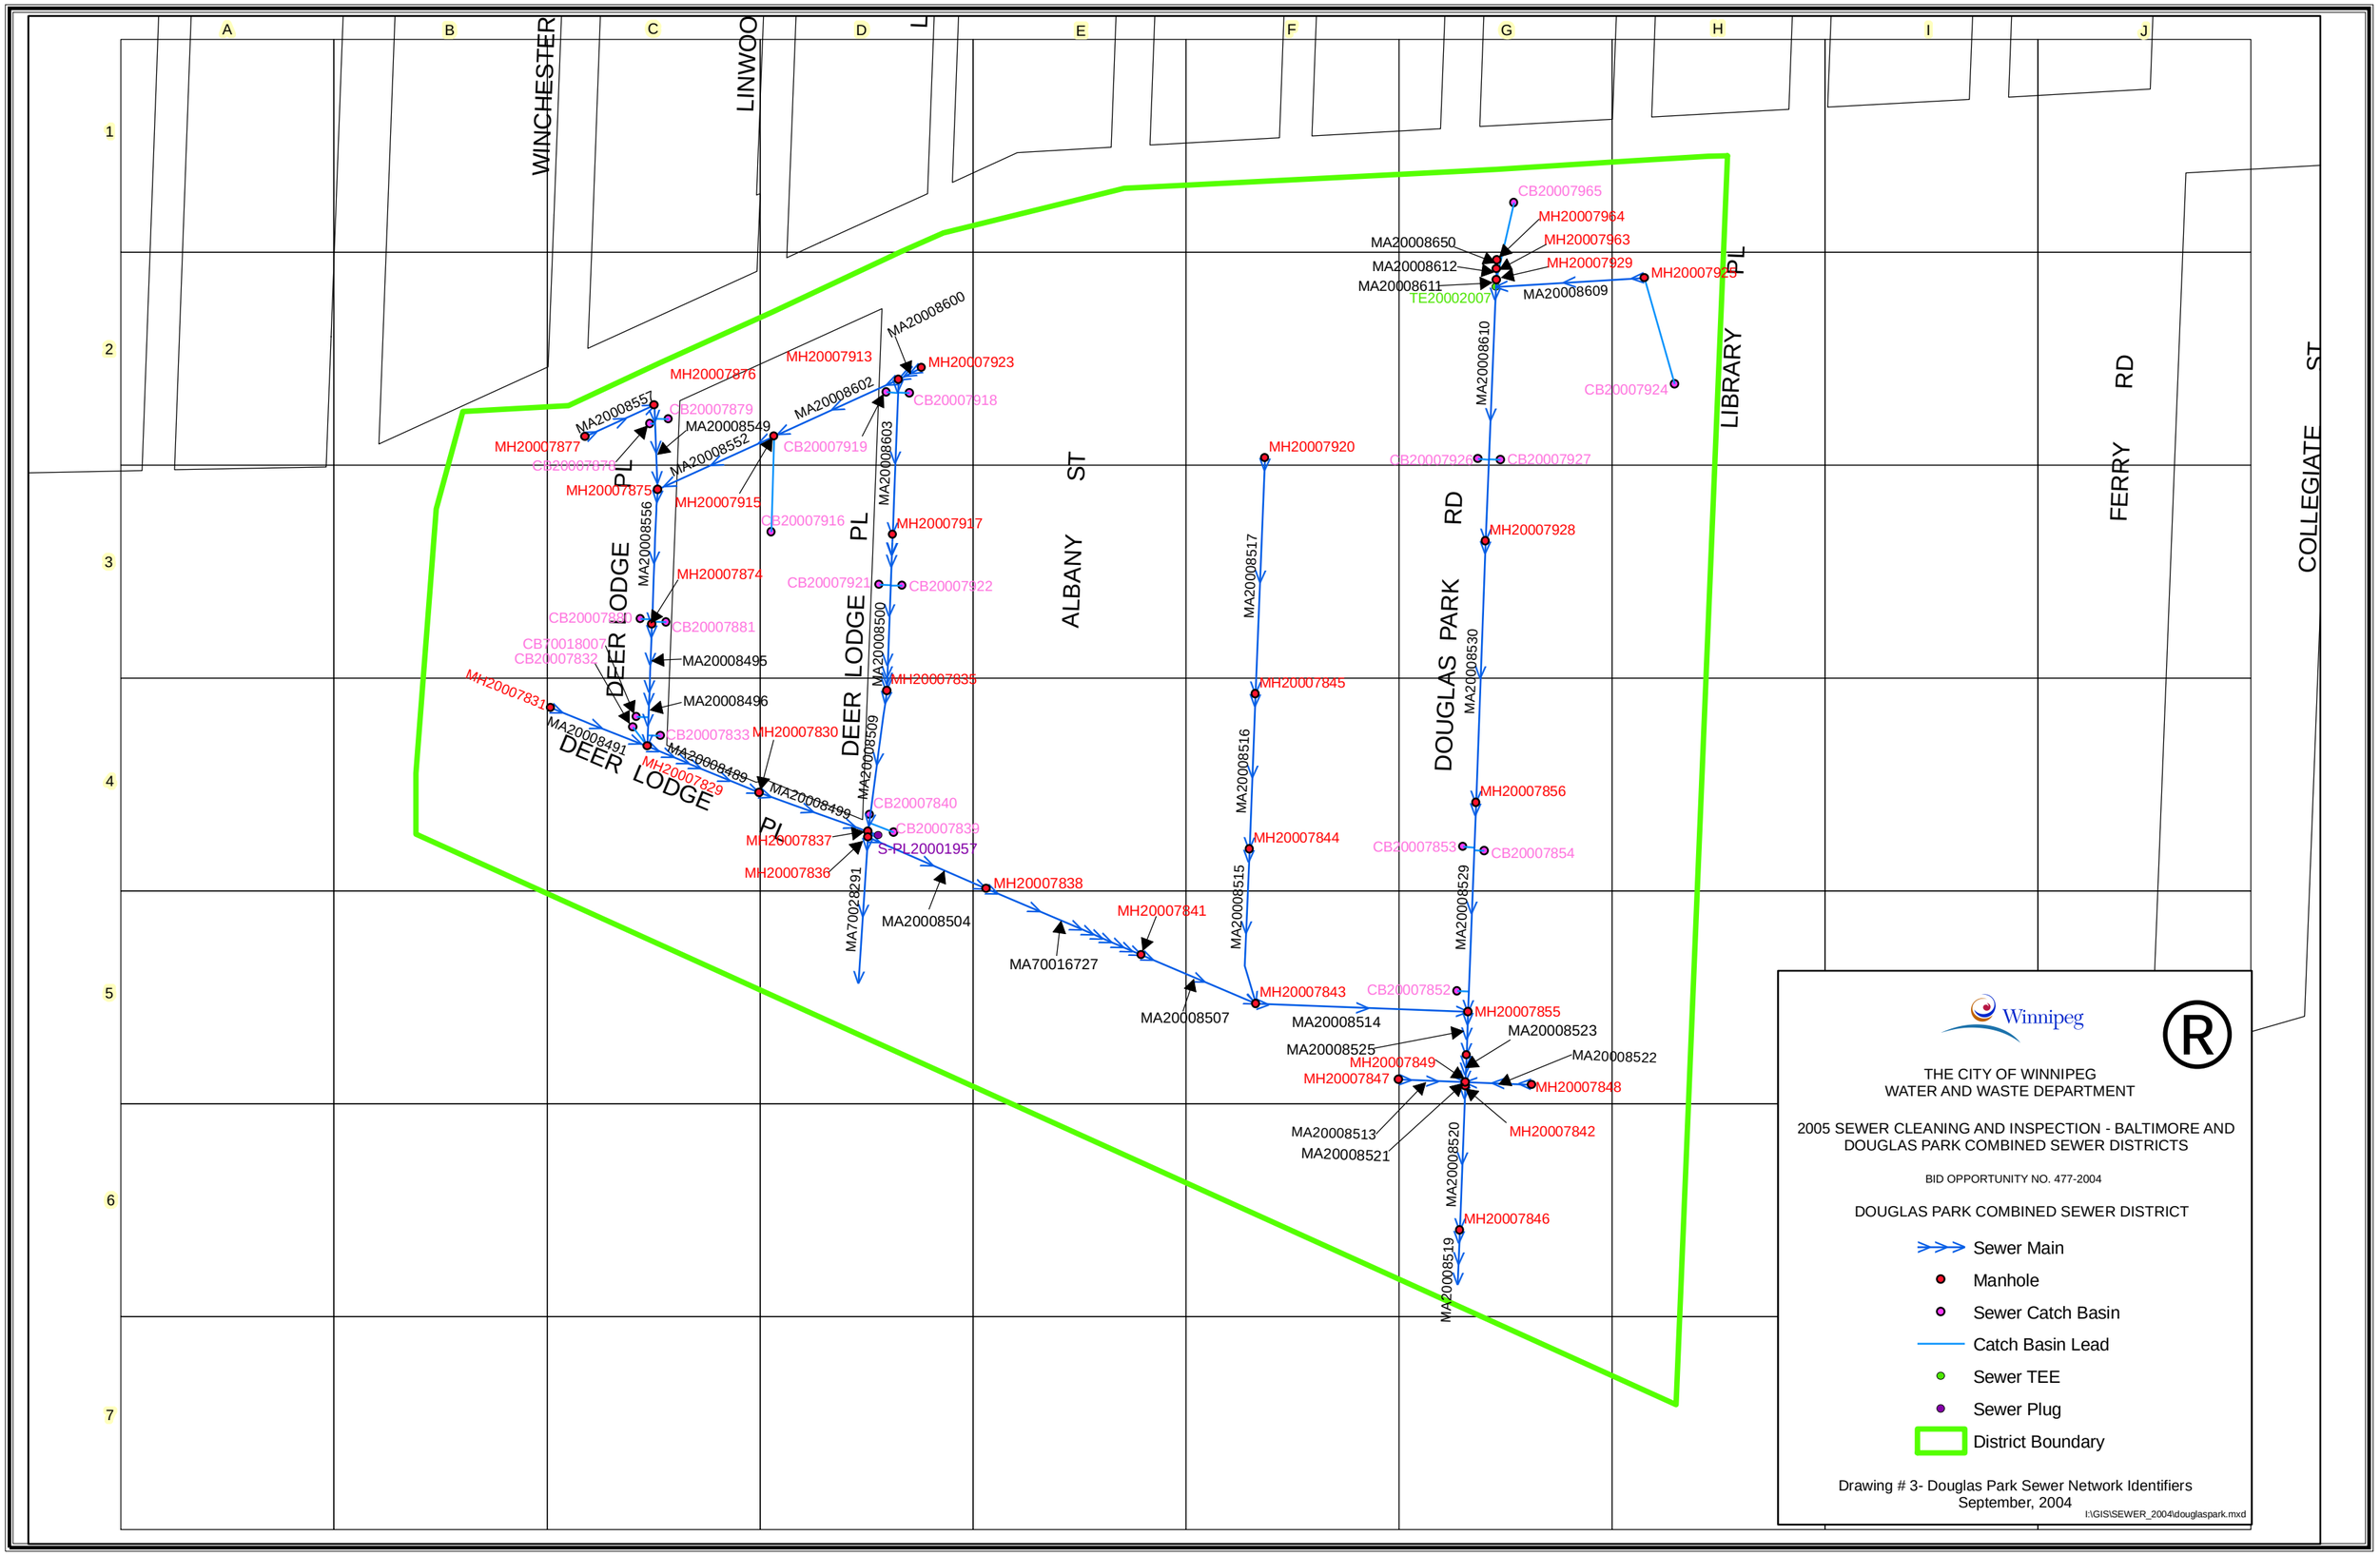

Winnipeg

THE CITY OF WINNIPEG
WATER AND WASTE DEPARTMENT

2005 SEWER CLEANING AND INSPECTION - BALTIMORE AND DOUGLAS PARK COMBINED SEWER DISTRICTS

BID OPPORTUNITY NO. 477-2004

DOUGLAS PARK COMBINED SEWER DISTRICT

- Sewer Main
- Manhole
- Sewer Catch Basin
- Catch Basin Lead
- Sewer TEE
- Sewer Plug
- District Boundary

Drawing # 3- Douglas Park Sewer Network Identifiers
September, 2004

I:\GIS\SEWER_2004\douglaspark.mxd