SHEET: COW-A1 (03/2005)

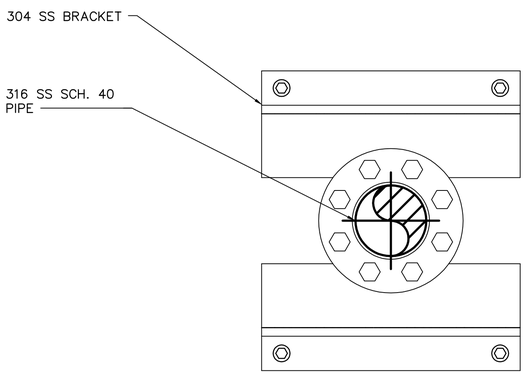

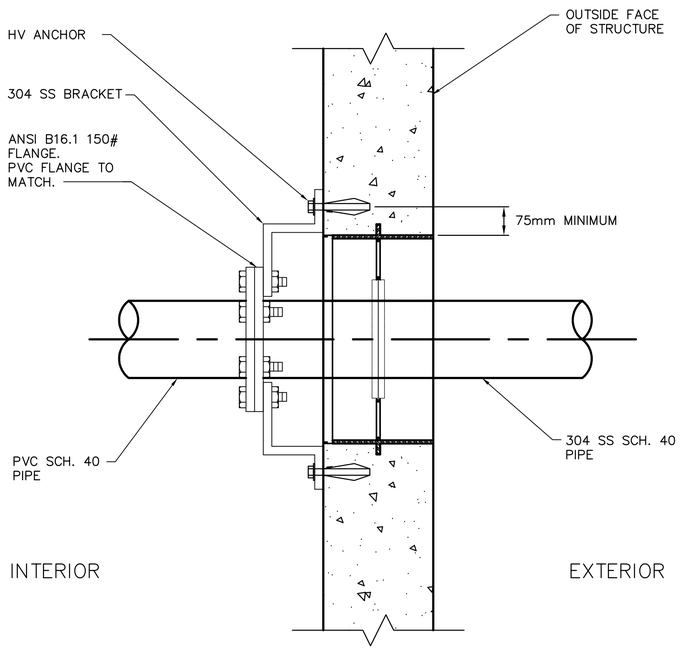

1 WT-M007 PIPE SUPPORT DETAIL
N.T.S.

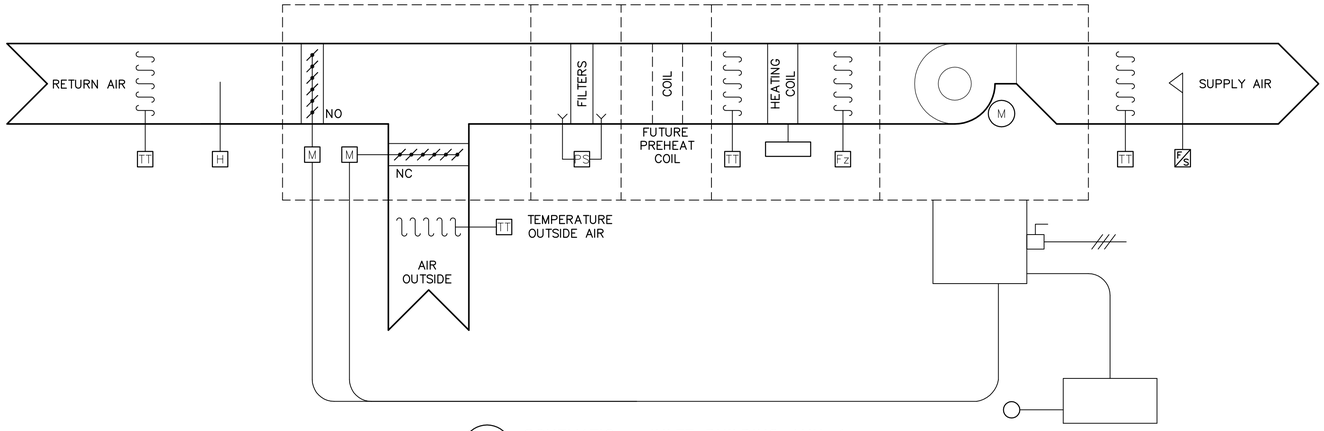

2 WT-M007 SCHEMATIC – INLET BUILDING AHU-1
N.T.S.

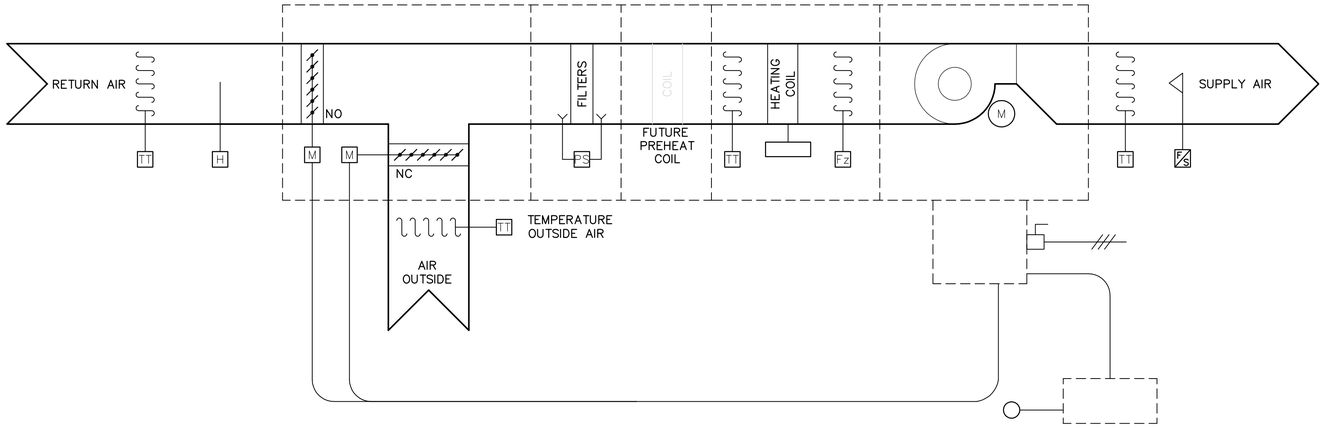

3 WT-M007 SCHEMATIC – INLET BUILDING AHU-2
N.T.S.

FOR INFORMATION ONLY - NOT IN CONTRACT

(EXCEPT AS NOTED)

NO.	REVISIONS	DATE	BY
00	ISSUED FOR TENDER (N.I.C.)	05/04/17	DC

B.M.
ELEV.

CH2MHILL
EarthTech
A Tyco International Ltd. Company
Frederickson Cooper ARCHITECTS

DESIGNED BY DC
CHECKED BY
DRAWN BY DC
APPROVED BY
HOR. SCALE: NO SCALE
VERTICAL SCALE: NO SCALE
RELEASED FOR CONSTRUCTION BY:
DATE 2005/03/21
DATE

ENGINEER'S SEAL

CONSULTANT DRAWING NO.
WT-M007

Winnipeg
THE CITY OF WINNIPEG
WATER AND WASTE DEPARTMENT
ENGINEERING DIVISION

WATER TREATMENT PLANT
CLEARWELL CONSTRUCTION

CITY FILE NUMBER
SHEET OF

MECHANICAL
PIPING DETAILS
VENTILATION SCHEMATICS

CITY DRAWING NUMBER

04/18/05 09:02am juan.cortez L:\work\79000\79538\02a-CAD\ALL\SUBMISSION\TENDER\C8 – Clearwell Construction Contract\WT-M007.dwg Layout:Layout2