SHEET: COW-A1 (05/2005)

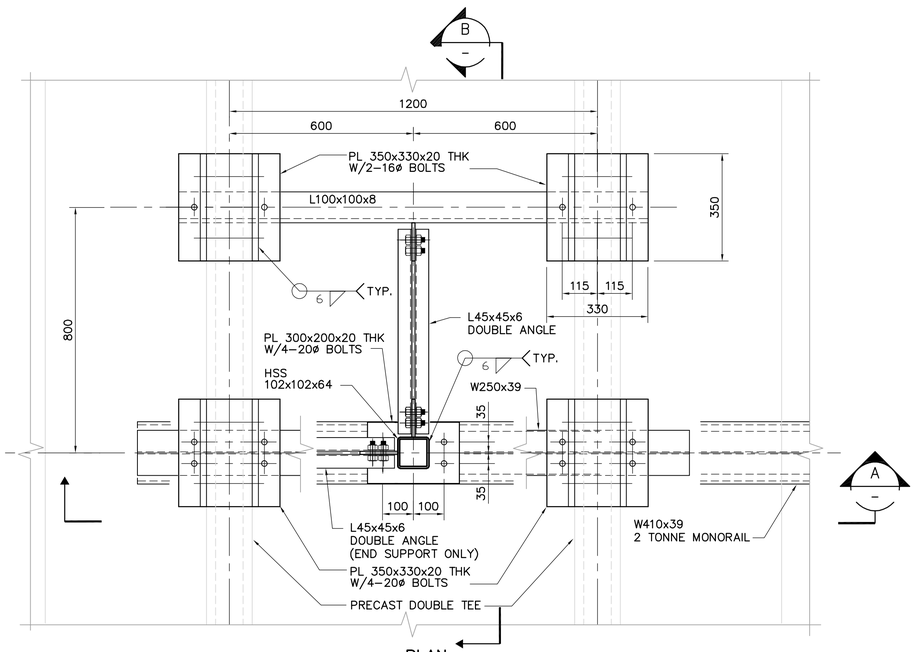

PLAN

1 DETAIL 1:10

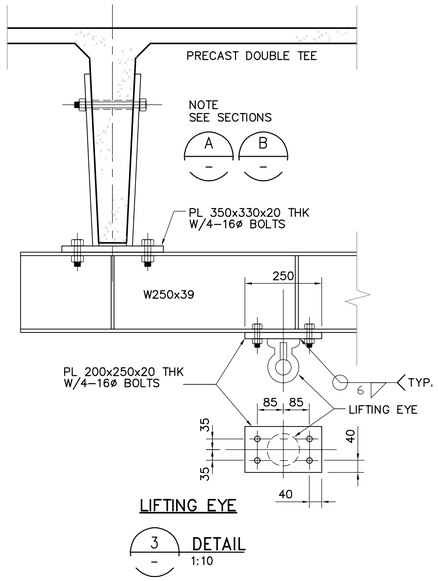

LIFTING EYE

3 DETAIL 1:10

NOTES:

1. ALL STEEL EXCEPT EMBEDDED ITEMS PER IS FOR INFORMATION ONLY (NIC)
2. SLEEVES LOCATED IN DOUBLE TEE STEMS ARE PART OF THIS CONTRACT.

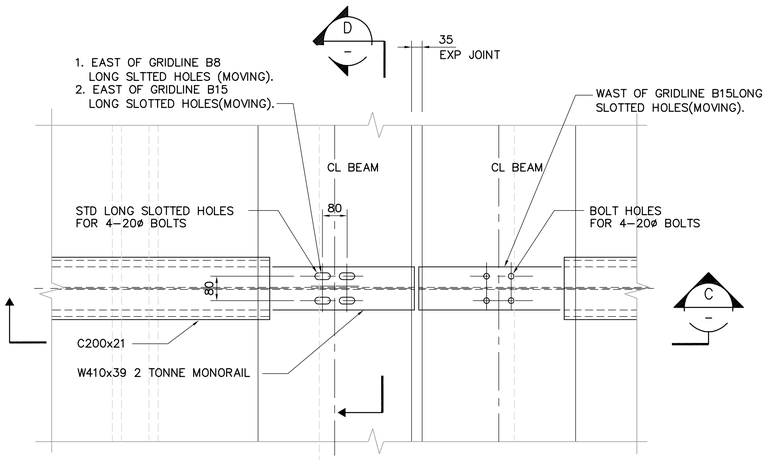

PLAN

2 DETAIL 1:10

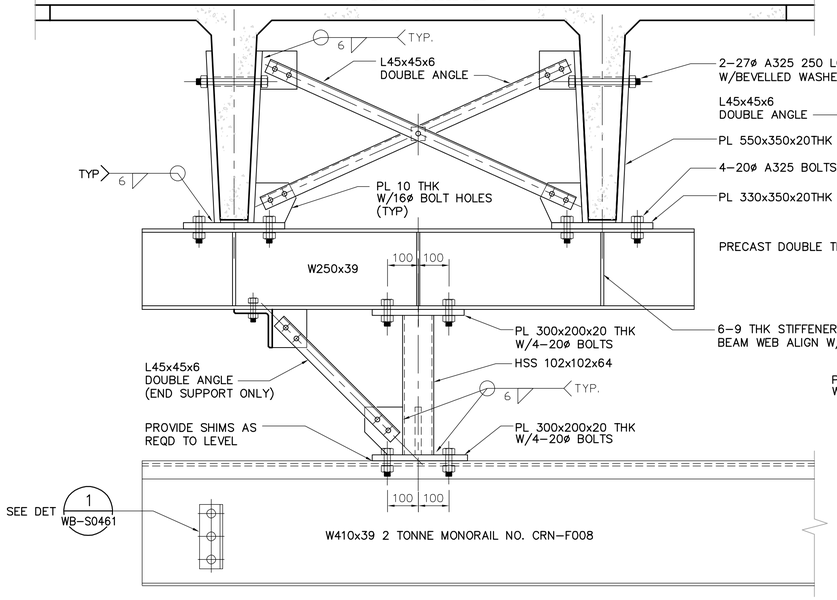

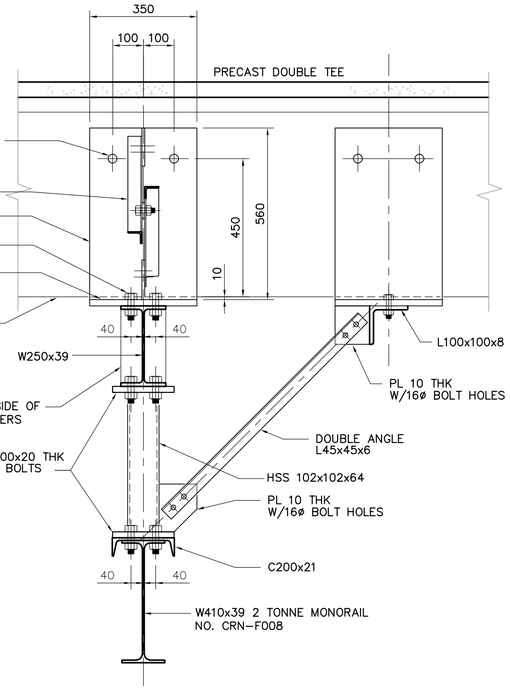

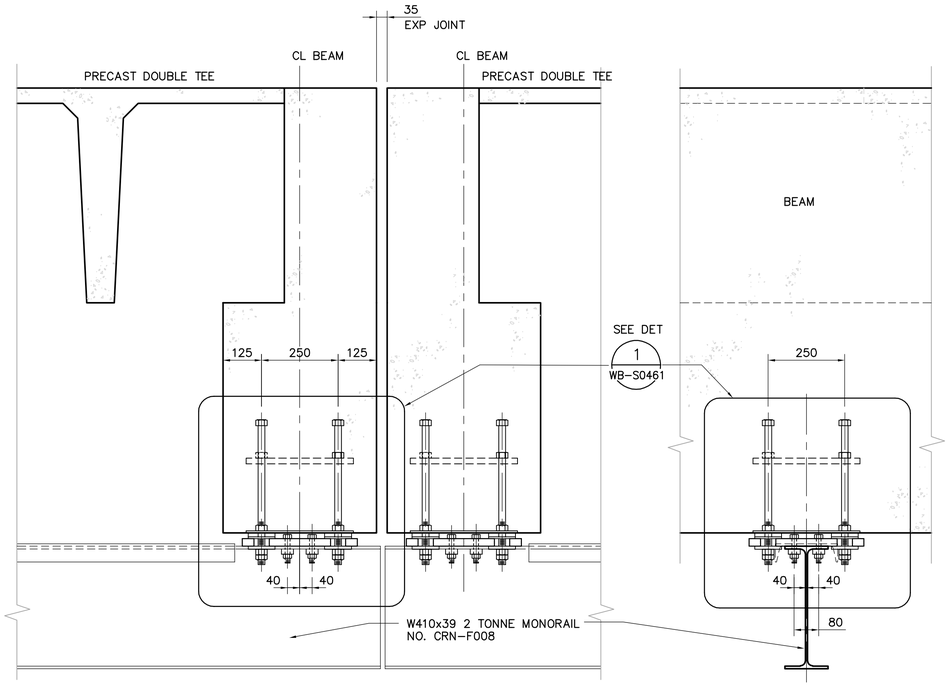

A SECTION 1:10

B SECTION 1:10

C SECTION 1:10

D SECTION 1:10

APEGM
Certificate of Authorization
CH2M HILL Canada Ltd.
No. 1441 Expiry: April 30, 2006

NO.	REVISIONS	DATE	BY
00	ISSUED FOR TENDER	2006/02/03	KA

B.M. ELEV.

CH2MHILL
Fredericksson Cooper ARCHITECTS
EarthTech A Tyco International Ltd. Company

DESIGNED BY	KA	CHECKED BY	AP
DRAWN BY	PM	APPROVED BY	DJT
SCALE:	1:10	RELEASED FOR CONSTRUCTION BY:	R. SOROKOWSKI
DATE	2005/12/17	DATE	2006/02/08

ENGINEER'S SEAL
ORIGINAL SIGNED BY
D. KRUGER
2006/02/06

CONSULTANT DRAWING NO.
WF-S0405

Winnipeg
THE CITY OF WINNIPEG
WATER AND WASTE DEPARTMENT
ENGINEERING DIVISION

WATER TREATMENT PLANT
FILTRATION
FOUNDATIONS AND CONCRETE STRUCTURES

STRUCTURAL
FILTRATION AREA
DETAILS

CITY FILE NUMBER
SHEET OF
CITY DRAWING NUMBER
1-0601F-A-S0405-001-00D

Last Save: 2006-02-03 3:14 PM

C:\DOCUMENTS AND SETTINGS\SEVERITT\MY DOCUMENTS\NDMPROJ\321352 - WINNIPEGWTP\DN_WF-S0405_CH2M.DWG