KU-10-664

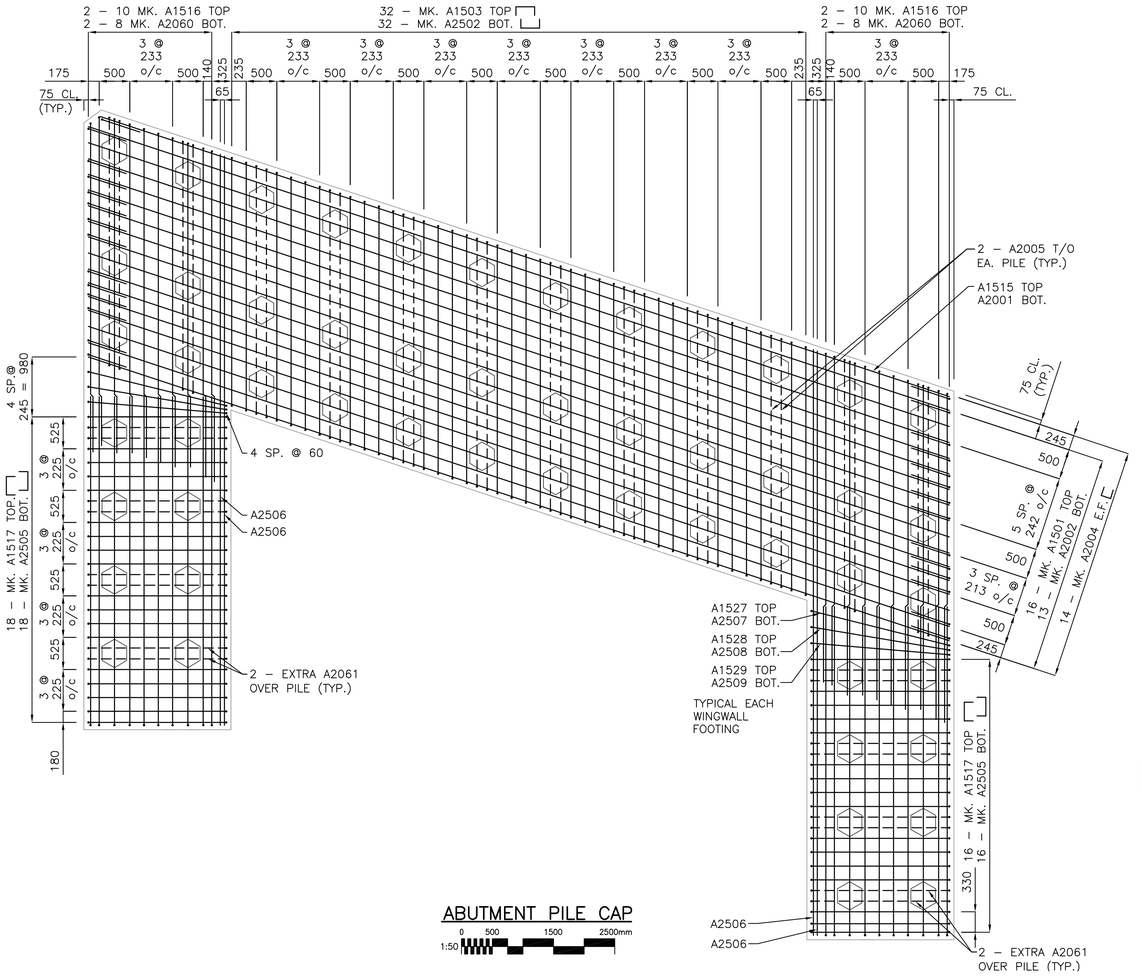

ABUTMENT PILE CAP
0 500 1500 2500mm
1:50

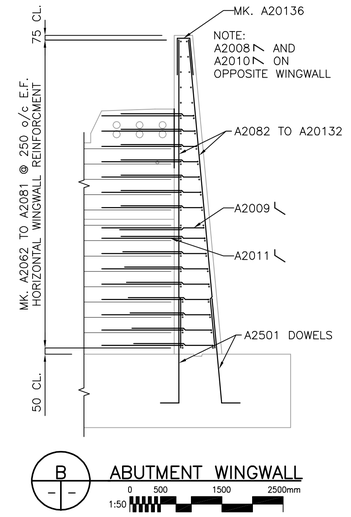

B ABUTMENT WINGWALL
0 500 1500 2500mm
1:50

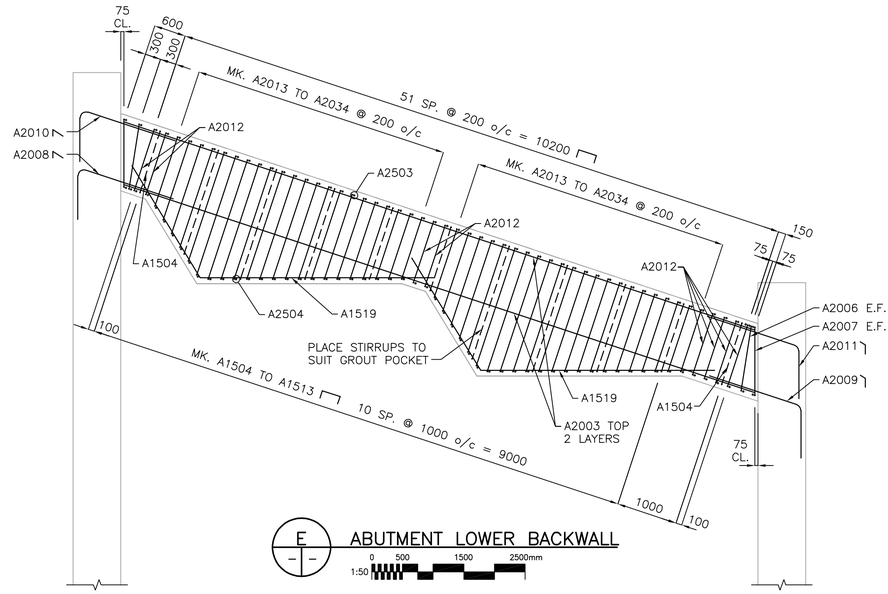

E ABUTMENT LOWER BACKWALL
0 500 1500 2500mm
1:50

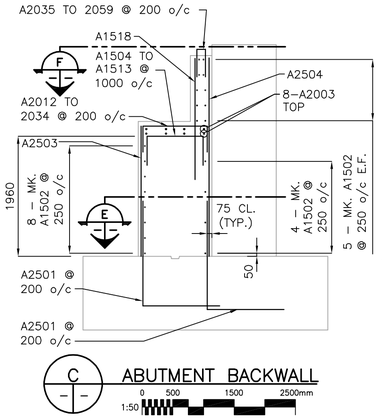

C ABUTMENT BACKWALL
0 500 1500 2500mm
1:50

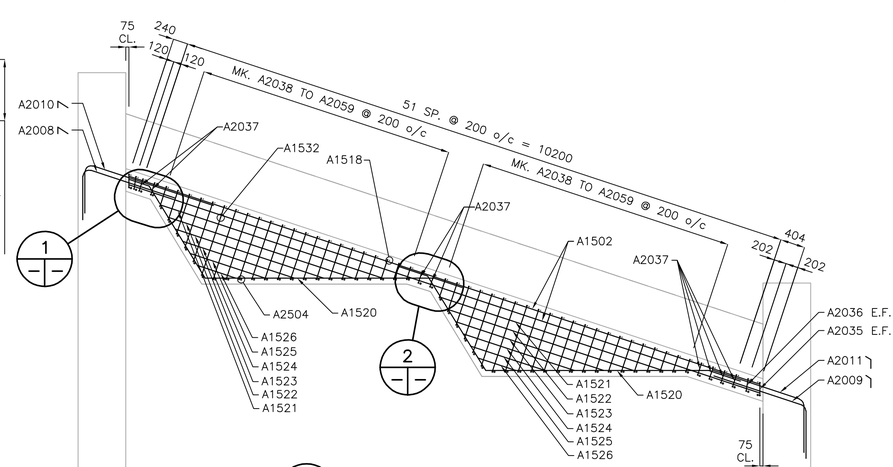

F ABUTMENT UPPER BACKWALL
0 500 1500 2500mm
1:50

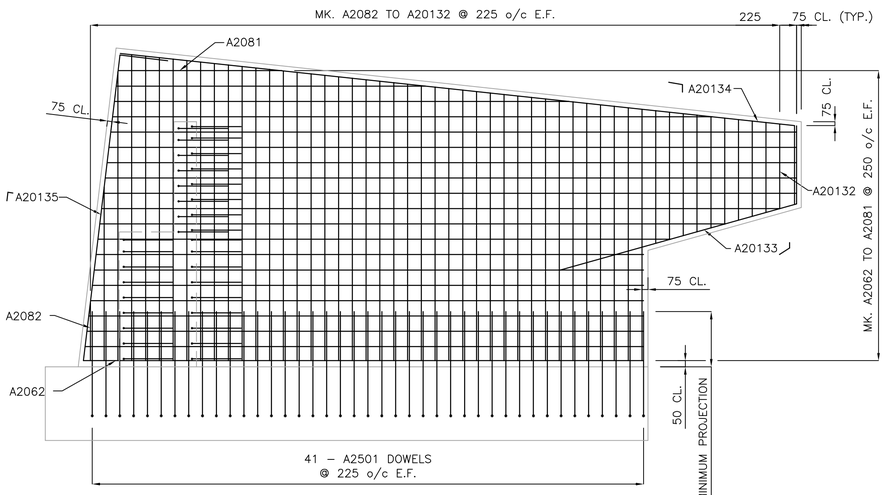

A ELEVATION OF WINGWALL
0 500 1500 2500mm
1:50

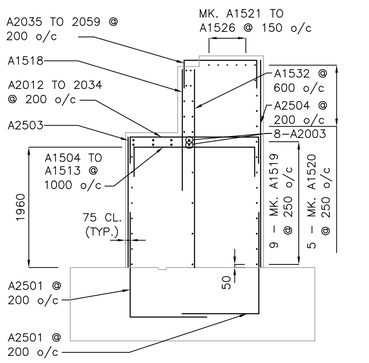

D ABUTMENT BACKWALL
0 500 1500 2500mm
1:50

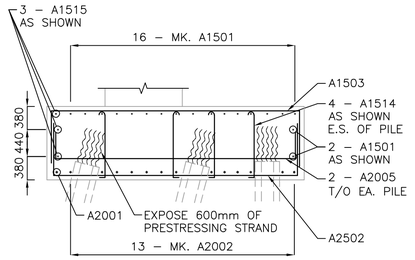

G ABUTMENT PILE CAP
0 500 1500 2500mm
1:50

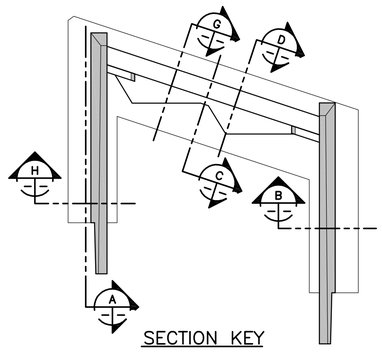

SECTION KEY

LOCATION APPROVED
UNDERGROUND STRUCTURES

SUPV. U/G STRUCTURES COMMITTEE — DATE

NOTE:
LOCATION OF UNDERGROUND STRUCTURES AS SHOWN ARE BASED ON THE BEST INFORMATION AVAILABLE BUT NO GUARANTEE IS GIVEN THAT ALL EXISTING UTILITIES ARE SHOWN OR THAT THE GIVEN LOCATIONS ARE EXACT. CONFIRMATION OF EXISTENCE AND EXACT LOCATION OF ALL SERVICES MUST BE OBTAINED FROM THE INDIVIDUAL UTILITIES BEFORE PROCEEDING WITH CONSTRUCTION.

APEGM
Certificate of Authorization
Stantec Consulting Ltd.
No. 1301 Expiry: April 30, 2006

METRIC
WHOLE NUMBERS INDICATE MILLIMETRES
DECIMALIZED NUMBERS INDICATE METRES

NO.	REVISIONS	DATE	BY
0	ISSUED FOR TENDER	05.10.26	MJB

B.M. ELEV.

Stantec Consulting Ltd.
905 Waverley Street, Winnipeg, Manitoba
Tel 204-489-5900 Fax 204-453-9012

DESIGNED BY	KSA/MJB	CHECKED BY	GWM
DRAWN BY	JGF/JMB	APPROVED BY	MJB
HOR. SCALE:	AS SHOWN	AUTHORIZED BY:	DATE
VERTICAL:	AS SHOWN	R. FINGAS	05.10.26
DATE	05.07.19	R. FINGAS, P. ENG. BRIDGE PROJECTS ENGINEER	

ENGINEER'S SEAL
ORIGINAL SEALED BY
M.J. BOISSONNEAULT
P. ENG.
05.10.26

CONSULTANT DRAWING NO.
II3703042-S08

THE CITY OF WINNIPEG
PUBLIC WORKS DEPARTMENT
ENGINEERING DIVISION

KENASTON UNDERPASS
KENASTON BLVD. / CN RIVERS SUB. MILE 5.18
RAILWAY BRIDGE CONSTRUCTION

ABUTMENT REINFORCING DETAILS
SU. 1 & SU. 5

SHEET 10 OF 21
CAD FILE DRAWING NUMBER KU-10-665.dwg
CITY DRAWING NUMBER P-3258-134

CN Drawing No. AA611-5.18-1.10

V:\1\137\cad\wr1\13703042 - Kenaston UP DESIGN\ACAD\CONTRACT 1 - Bridge\Bridge Plan Set\KU-10-664.dwg
2005-10-26 02:09PM By: jbennerts