SHEET: COW-A1 (03/2005)

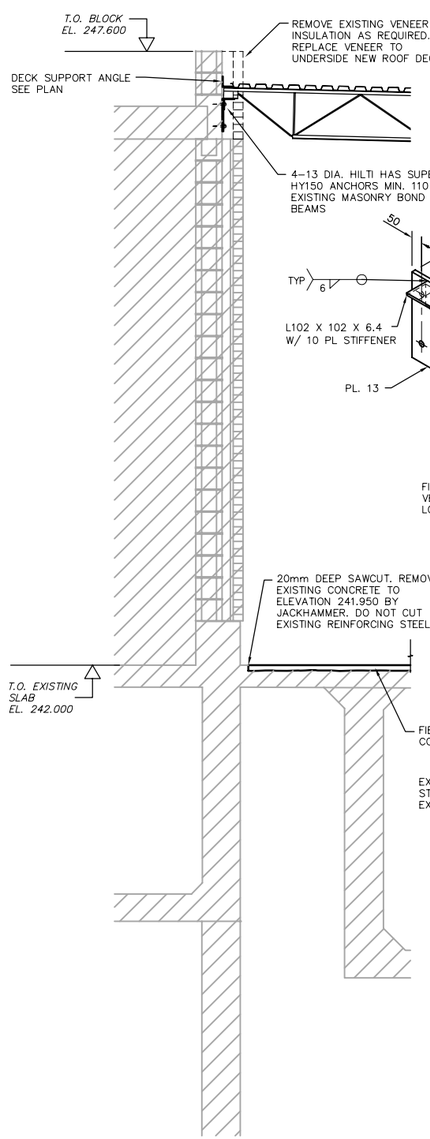

A SS9.01 DETAIL 1:25

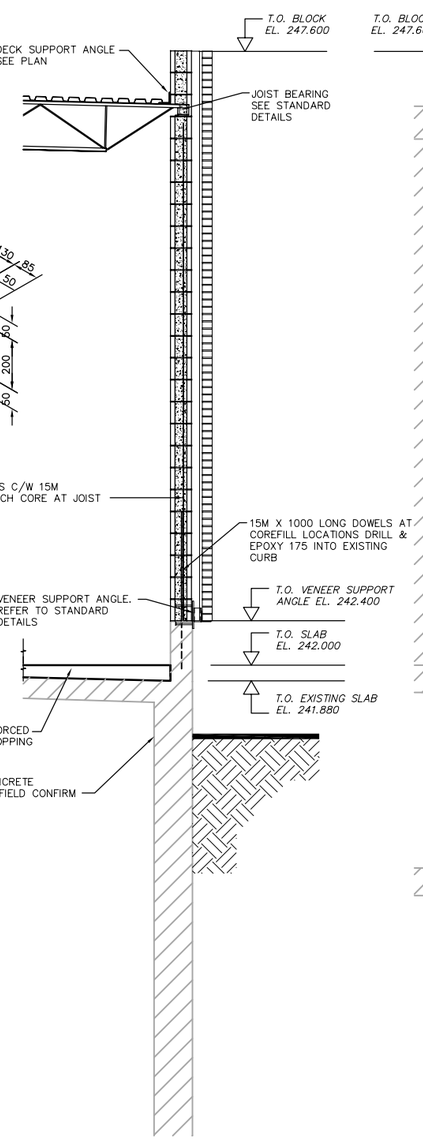

B SS9.01 DETAIL 1:25

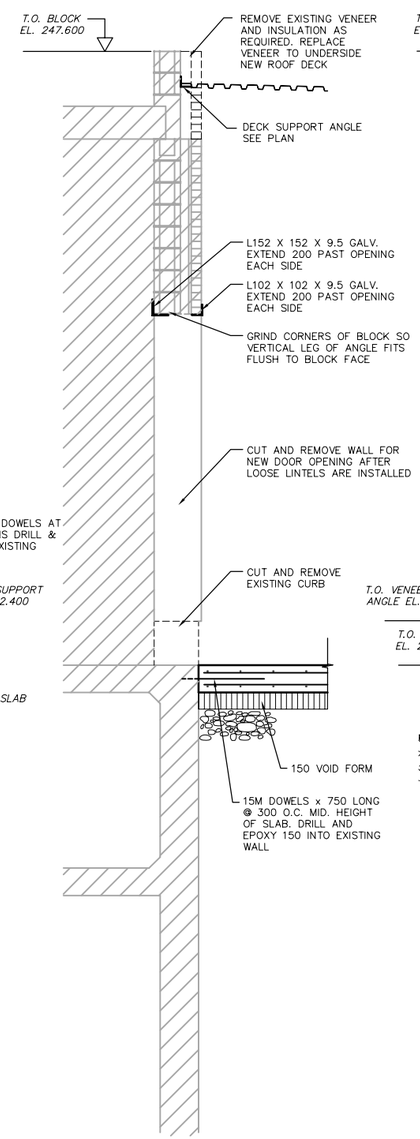

C SS9.01 DETAIL 1:25

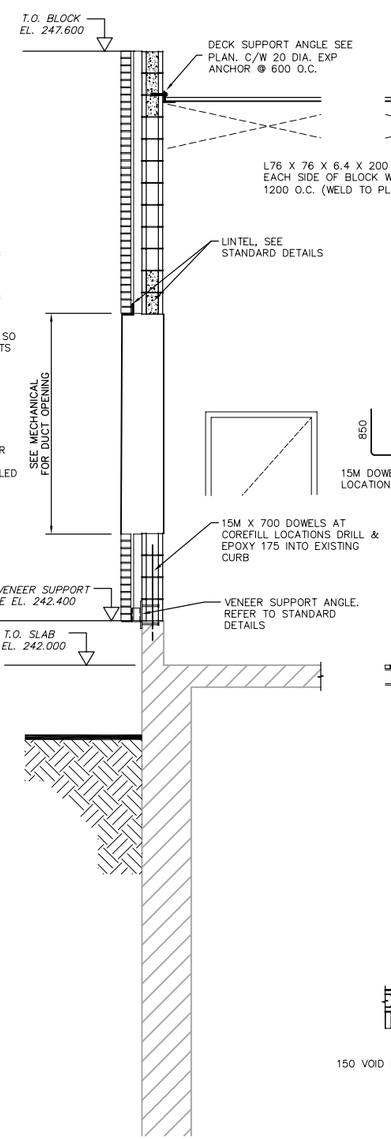

D SS9.01 DETAIL 1:25

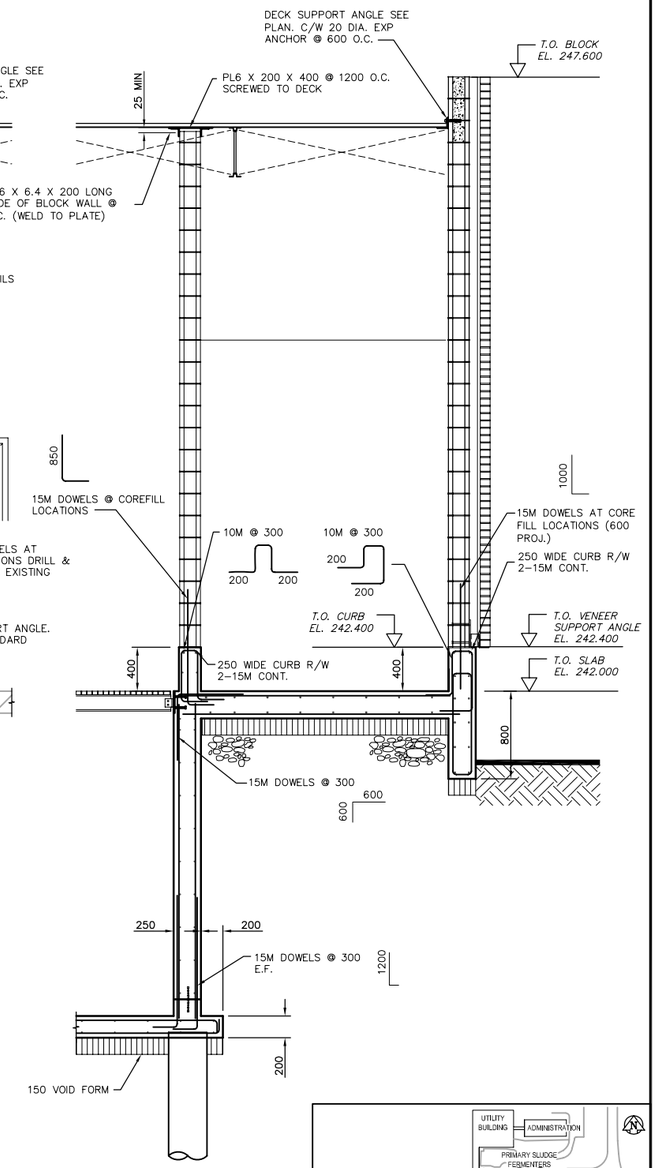

E SS9.01 DETAIL 1:25

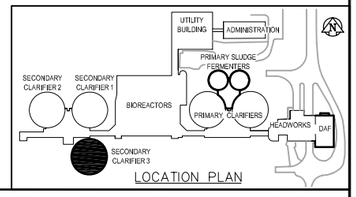

LOCATION PLAN

APEGM
Certificate of Authorization
Earth Tech Canada Inc.
No. 730 Expiry: April 30, 2006

NO.	REVISIONS	DATE	BY
00	ISSUED FOR TENDER	06/04/26	NV

B.M.
ELEV.

EarthTech
A Tyco International Ltd. Company

DESIGNED BY	CJG	CHECKED BY	CJG
DRAWN BY	NV	APPROVED BY	JEH
HOR. SCALE: VERTICAL SCALE:	AS NOTED	RELEASED FOR CONSTRUCTION BY:	J.VEILLEUX
DATE	2006/03/10	DATE	2006/04/26

ENGINEER'S SEAL
ORIGINAL SIGNED BY
C.J. GENTILE
2006/04/25

CONSULTANT DRAWING NO.
SS10.01

Winnipeg
THE CITY OF WINNIPEG
WATER AND WASTE DEPARTMENT
ENGINEERING DIVISION

WEWPCC
BIOLOGICAL NUTRIENT REMOVAL UPGRADE
CONTRACT No. 3

CITY FILE NUMBER
SHEET OF

STRUCTURAL
AREA S – SECONDARY CLARIFIER 3
SECTIONS AND DETAILS

CITY DRAWING NUMBER

04/26/06 03:15pm norm.villeneuve L:\work\76000\76063\02a-CAD\IND\Contr\Fermentor-Clarifier\SS10.01.dwg Layout:Layout1