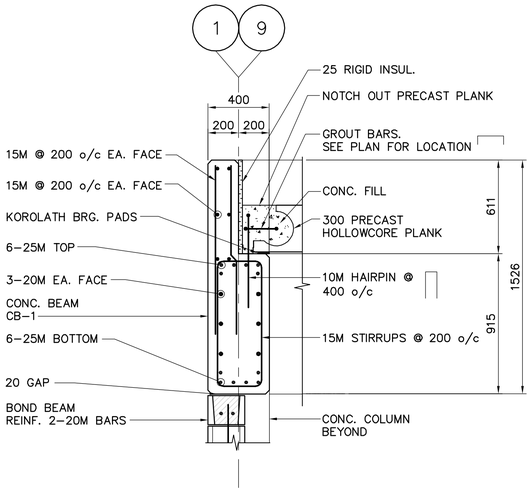

A DETAIL
WG-S0401 1:20

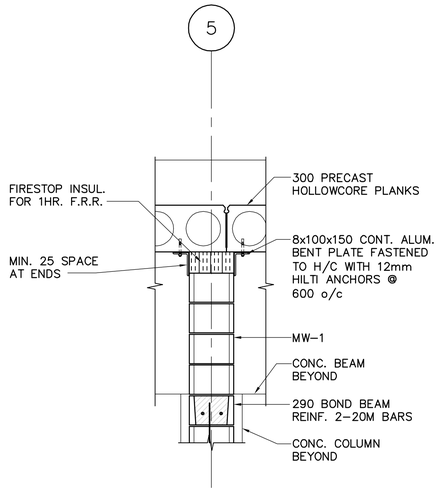

B DETAIL
WG-S0401 1:20

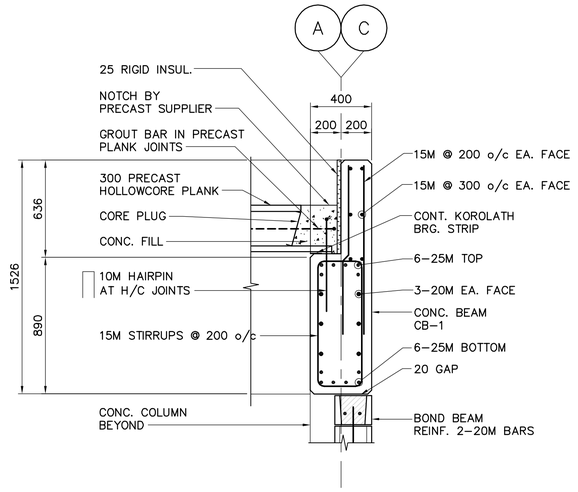

C DETAIL
WG-S0401 1:20

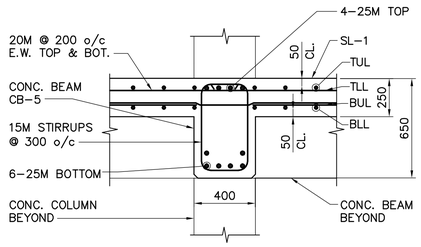

D DETAIL
WG-S0201 1:20

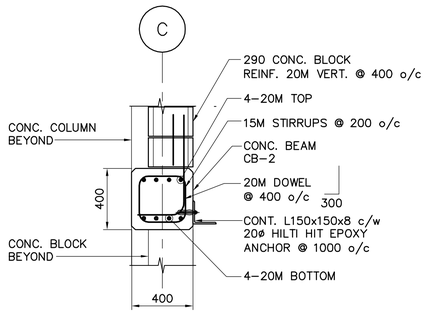

E DETAIL
WG-S0402 1:20

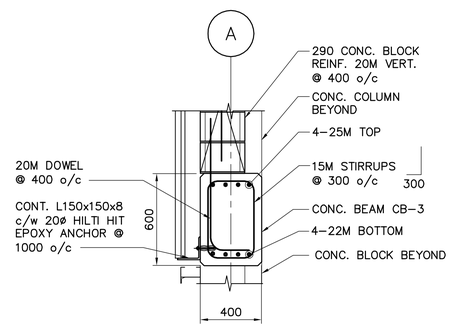

F DETAIL
WG-S0402 1:20

APEGM
Certificate of Authorization
Earth Tech Canada Inc.
No. 730 Expiry: April 30, 2007

NO.	REVISIONS	DATE	BY
00	ISSUED FOR TENDER	06/08/28	KK

B.M.
ELEV.

CH2MHILL
Fredericksen Cooper
ARCHITECTS

EarthTech
A Tyco International Ltd. Company

DESIGNED BY	AP/GGP	CHECKED BY	MK
DRAWN BY	KK	APPROVED BY	AHL
SCALE:	AS SHOWN	RELEASED FOR CONSTRUCTION BY:	R. SOROKOWSKI
DATE	2006/06/16	DATE	2006/08/30

ENGINEER'S SEAL
ORIGINAL SIGNED BY
A. POCHANART
2006/08/30

CONSULTANT DRAWING NO.
WG-S0404

THE CITY OF WINNIPEG
Winnipeg
WATER AND WASTE DEPARTMENT
ENGINEERING DIVISION

WATER TREATMENT PLANT
STANDBY POWER GENERATOR

CITY FILE NUMBER
SHEET OF

STRUCTURAL
DETAILS

CITY DRAWING NUMBER
1-0601G-A-S0404-001-00D

Last Save: 2006-08-29 11:42 AM

L:\WORK\79000\79538\02A-CAD\IND\CONTR\GENSET\DN_WG-S0404_ET.DWG