SHEET: COW-A1 (05/2005)

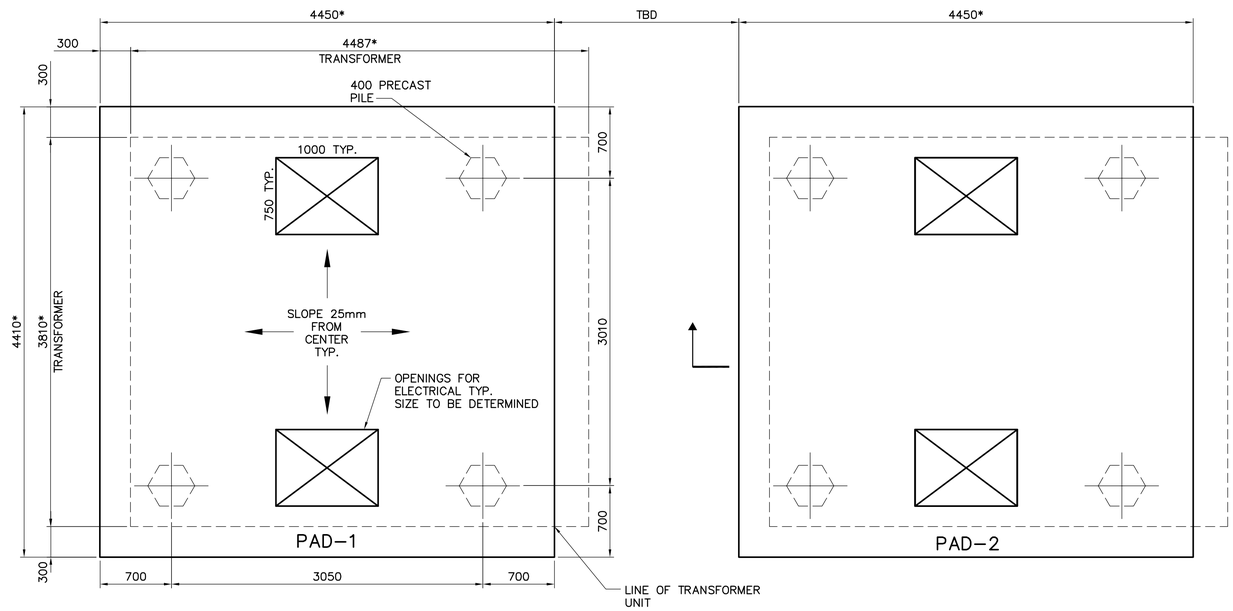

MAIN FEED TRANFORMERS PAD PLAN
1:30

NOTE:
*REFER TO CIVIL FOR LOCATION AND SLAB ELEVATION OF TRANSFORMER PADS.
*REFER TO ELEC. FOR SIZE OF TRANSFORMER PADS, AS WELL AS SIZE AND LOCATION OF OPENINGS.
SEE DWG S0041 FOR ADDITIONAL REINF. REQUIRMENTS

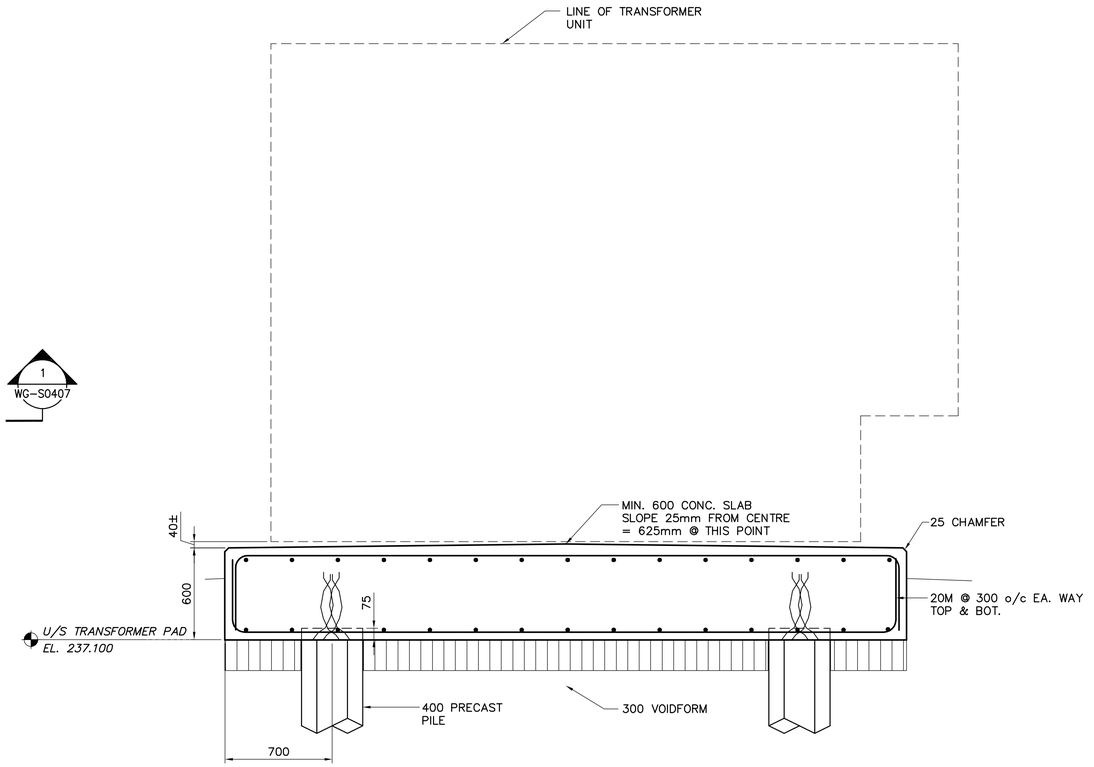

1 SECTION
WG-S0407 1:20

APEGM
Certificate of Authorization
Earth Tech Canada Inc.
No. 730 Expiry: April 30, 2007

B.M.
ELEV.

NO.	REVISIONS	DATE	BY
00	ISSUED FOR TENDER	06/08/28	KK

CH2MHILL
Frederickson Cooper ARCHITECTS
EarthTech A Tyco International Ltd. Company

DESIGNED BY	AP/GGP	CHECKED BY	MK
DRAWN BY	KK	APPROVED BY	AHL
SCALE:	AS SHOWN	RELEASED FOR CONSTRUCTION BY:	R. SOROKOWSKI
DATE	2006/06/16	DATE	2006/08/30

ENGINEER'S SEAL
ORIGINAL SIGNED BY
A. POCHANART
2006/08/30
CONSULTANT DRAWING NO.
WG-S0407

THE CITY OF WINNIPEG
WATER AND WASTE DEPARTMENT
ENGINEERING DIVISION

WATER TREATMENT PLANT
STANDBY POWER GENERATOR

CITY FILE NUMBER
SHEET OF

STRUCTURAL
TRANSFORMER
SECTIONS & DETAILS

CITY DRAWING NUMBER
1-0601G-A-S0407-001-00D

Last Save: 2006-08-29 11:46 AM

L:\WORK\79000\79538\02A-CAD\IND\CONTR\GENSET\DN_WG-S0407_ET.DWG