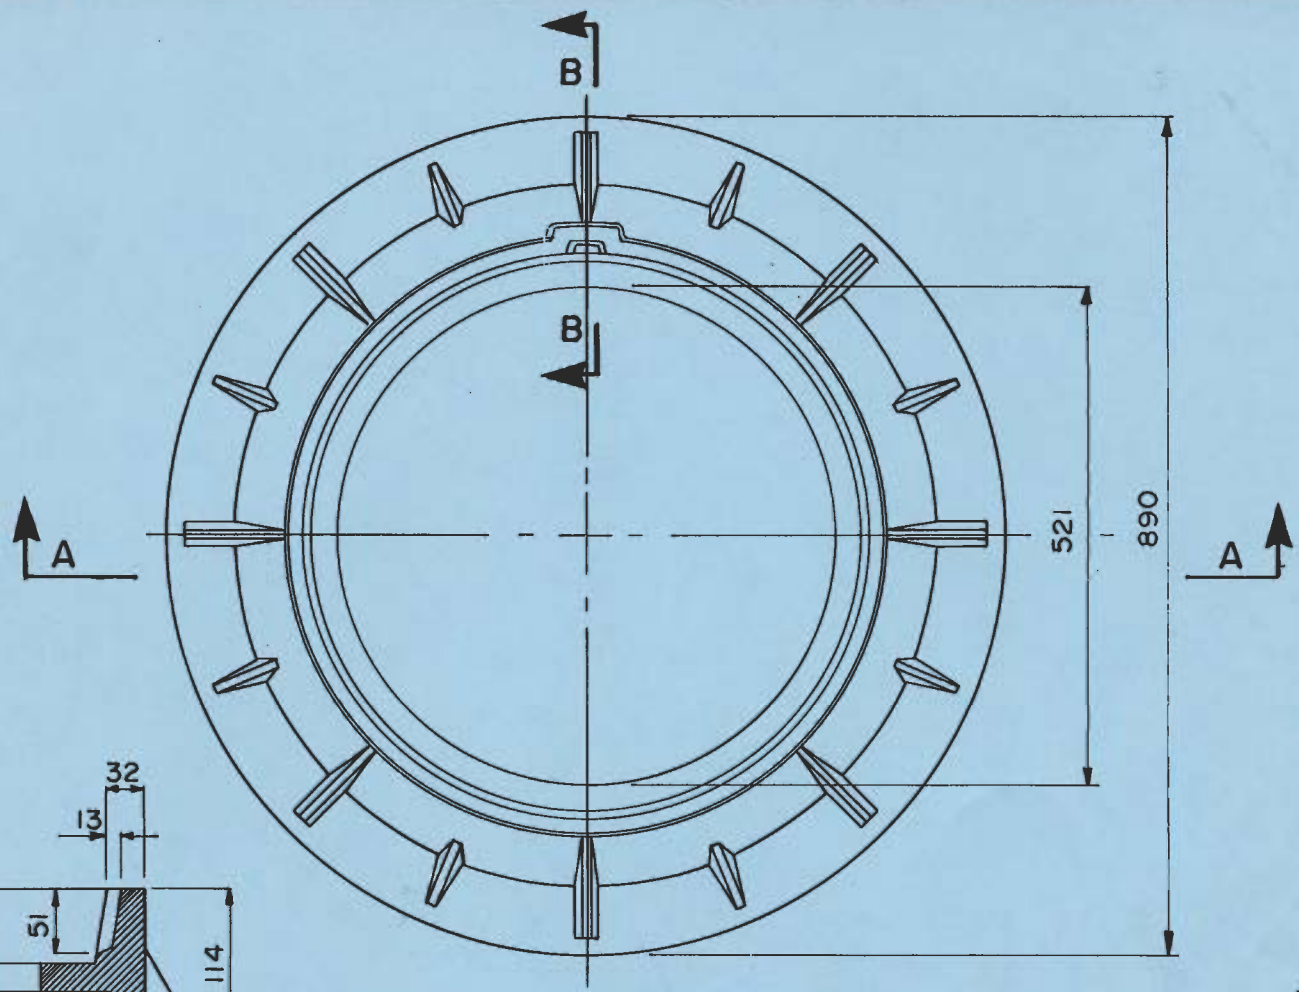

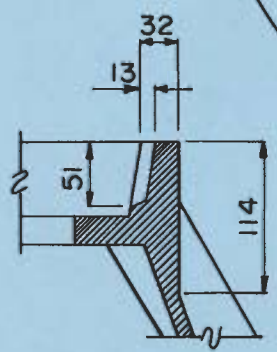

SECTION B-B

COVER SEAT IN FRAME TO BE MACHINED FLAT

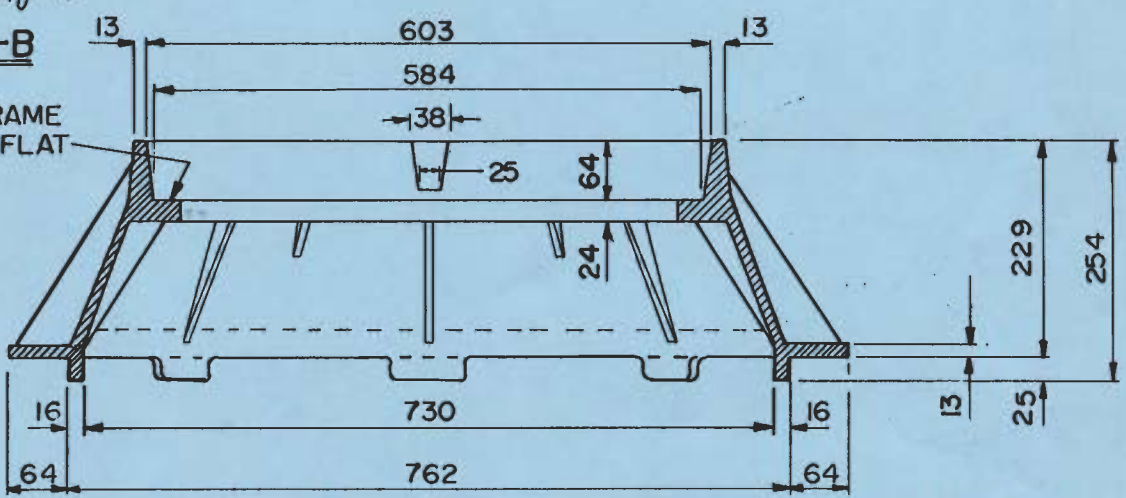

SECTION A-A

DIMENSIONS IN MILLIMETRES

The City Of Winnipeg
Works & Operations Division

Reference Spec. No. CW 2130
CW2131 CW2150

MANHOLE FRAME

Designed By:	Drawn By:	Scale:
GFN	EN	N.T.S.
Checked By:	**Date:**	**Drawing No.**
RAS	MARCH 1986	SD-104

Approved R.A. Sroka