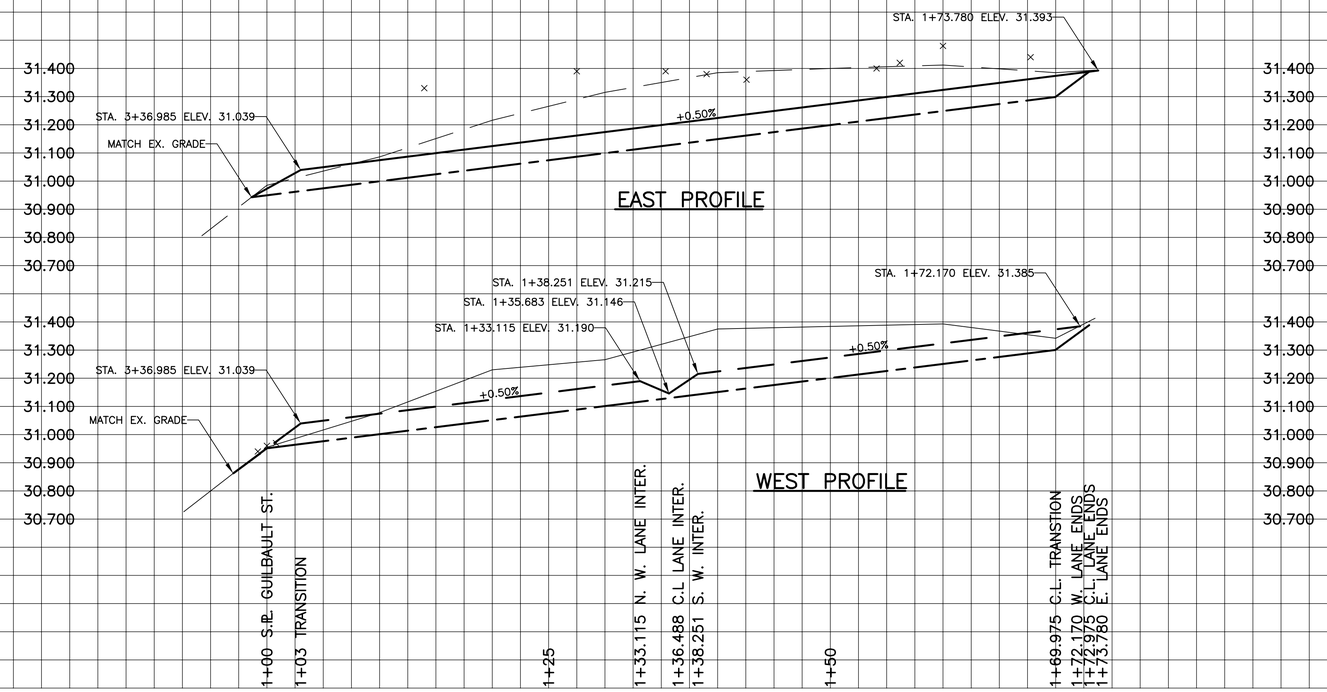

CHAINAGE ALONG CENTER OF ROW

NOTES:

1. ISOLATE EXISTING HYDRO POLES AS DIRECTED BY CONTRACT ADMINISTRATOR
2. RENEW EXISTING APPROACHES AS DIRECTED BY CONTRACT ADMINISTRATOR
3. MODIFIED BARRIER CURB TO BE USED FOR CURB RENEWAL AT RADII.

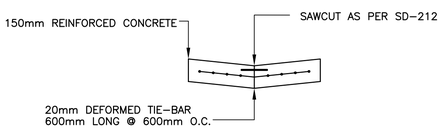

TYPICAL PAVEMENT CROSS SECTION
N.T.S.

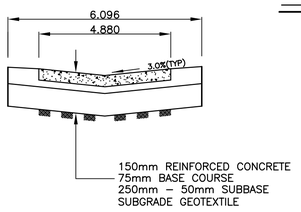

LANE CROSS SECTION

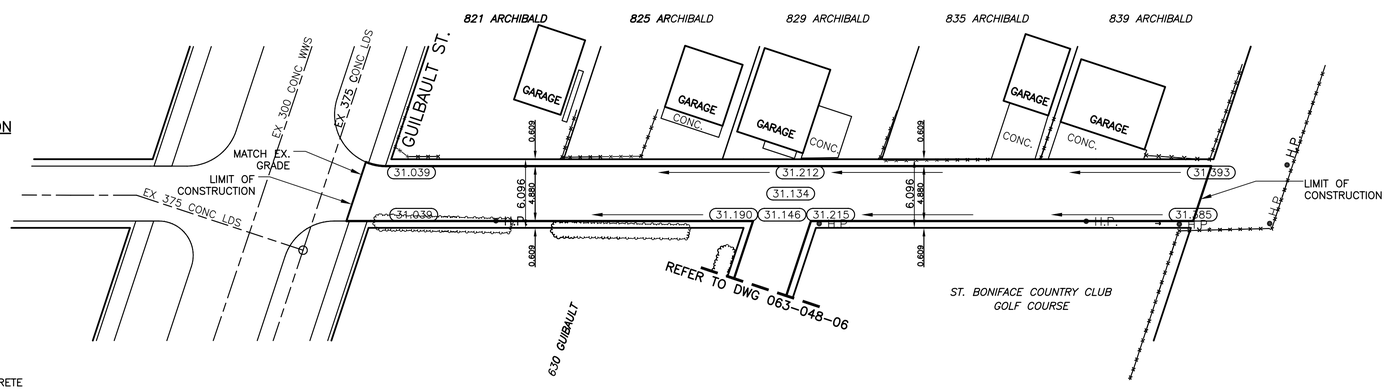

BENCHMARK:
N.E. CORNER OF ELIZABETH RD. AND C.P.R. EMERSON SUBD. E. OF RUE ARCHIBALD., 1BLT. IN 7.6m CONC. PILE, 7.7m E. OF E. RAIL OF TRACKS AND 6.8m N. OF C.L. OF PAVEMENT OF ELIZABETH RD.

METRIC
WHOLE NUMBERS INDICATE MILLIMETRES
DECIMALIZED NUMBERS INDICATE METRES

APEGM
Certificate of Authorization
SEG Engineering Inc.
No. 252 Expiry: April 30, 2008

EXISTING	LEGEND – PLAN	PROPOSED	EXISTING	LEGEND – PLAN	PROPOSED	EXISTING	LEGEND – PROFILE	PROPOSED
	WATERMAIN			HYDRO			CENTER LINE	
	HYDRANT			M.T.S.			EAST GUTTER LINE	
	VALVE			CONCRETE			WEST GUTTER LINE	
	LAND DRAINAGE SEWER			ASPHALT		150mm W.M.	WATERMAIN	150mm W.M.
	WASTE WATER SEWER			PROPERTY LINE			VALVE	
	MANHOLE			SURVEY BAR		300mm L.D.S.	LAND DRAINAGE SEWER	300mm L.D.S.
	CATCH BASIN			CURB STOP		250mm W.W.S.	WASTE WATER SEWER	250mm W.W.S.
	CURB INLET			C.B. LEAD			JUNCTIONS	
	TRAFFIC SIGNAL			SIDEWALK			CULVERT	
	STEAM HT.			FENCE LINE			ASPH./CONC. PAD	
	GAS		32.55	ELEVATIONS	32.55		GARAGE PAD	

LOCATION APPROVED

SUPV. U/G STRUCTURES DATE
COMMITTEE

NOTE:
LOCATION OF UNDERGROUND STRUCTURES AS SHOWN ARE BASED ON THE BEST INFORMATION AVAILABLE BUT NO GUARANTEE IS GIVEN THAT ALL EXISTING UTILITIES ARE SHOWN OR THAT THE LOCATIONS SHOWN ARE EXACT. CONFIRMATION OF EXISTENCE AND EXACT LOCATION OF ALL SERVICES MUST BE OBTAINED FROM THE INDIVIDUAL UTILITIES BEFORE PROCEEDING WITH CONSTRUCTION.

B.M. CWBM: 33-008
ELEV. 231.859

NO.	REVISIONS	DATE	BY

SEG ENGINEERING INC.
ENGINEERING
200 TACHE AVENUE
WINNIPEG, MANITOBA
(204)-233-2113

DESIGNED BY	S.M./R.H.	CHECKED BY	S.M.
DRAWN BY	R.H.	APPROVED BY	I.McK.
HOR. SCALE:	1:250	RELEASED FOR CONSTRUCTION	
VERT. SCALE:	1:10		
DATE	JUNE 2007	DATE	

ENGINEERS SEAL
PROVINCE OF MANITOBA
I. G. McKINNON
REGISTERED PROFESSIONAL ENGINEER

CONSULTANT DRAWING NO.
048-048-07

Winnipeg
THE CITY OF WINNIPEG
PUBLIC WORKS DEPARTMENT

2007 LOCAL IMPROVEMENTS
GUILBAULT / ARCHBALD LANES
LANE PAVEMENT
FROM GUIBAULT ST.
TO END OF PAVEMENT AT STATION 1+72.975

CITY DRAWING NO.
SHEET 4 OF 4
344–2007

ACAD 2000