B SIZE – 279mm x 432mm

FIELD DEVICE	LEVEL CONTROL AND ALARMS MCC '6A' SECTION 3A

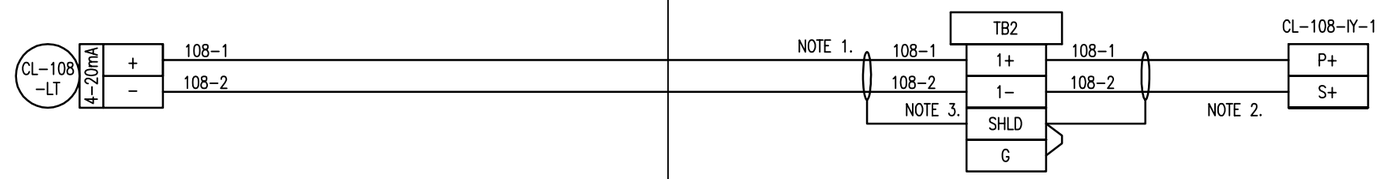

EQUIPMENT SCHEDULE		
ITEM	DESCRIPTION	MANUFACTURER
CL-108-LT	EXISTING PRESSURE TRANSMITTER 3051 SERIES	ROSEMOUNT
CL-108-IY-1	EXISTING PRECISION DIGITAL PROCESS METER P/N PD690-3-17 (RELOCATED TO NEW MCC)	PRECISION DIGITAL

NOTES:

1. TERMINATE EXISTING CABLE IN NEW MCC SECTION. EXTEND CABLE AS REQUIRED.
2. PROVIDE NEW 1 PAIR, #16 TSP CIC.
3. CABLE SHIELD SHALL BE GROUNDED AT ONE END ONLY (SOURCE END).

SNC • LAVALIN Engineers & Constructors
148 Nature Park Way
Winnipeg, Manitoba,
Canada R3P 0X7

NO.	REVISIONS	DATE	BY
00	ISSUED FOR TENDER	2007/12/11	BDK

DESIGNED BY:	D. BECKER
DRAWN BY:	D. BECKER
CHECKED BY:	C. ASMUNDSON
APPROVED BY:	C. ASMUNDSON
SCALE:	N.T.S.
DATE:	2007/05/09
CONSULTANT NO.:	112958-0000

ENGINEER'S SEAL

BID OPPORTUNITY
905-2007

THE CITY OF WINNIPEG
WATER AND WASTE DEPARTMENT

2007 PUMPING STATION UPGRADES
INSTALLATION OF NEW PUMPING UNITS AND MODIFICATIONS
TO THE BALTIMORE WASTWATER PUMPING STATION
INSTRUMENT LOOP DIAGRAM CL-108-LT

CITY DRAWING NUMBER	SHEET	REV.	SIZE
06806 13 OF 16	13	00	B

LAST SAVE: 2007/12/11 – 2:55pm
PATH: M:\113046\4ENG\47ELE\DD – General DWG\06806.dwg