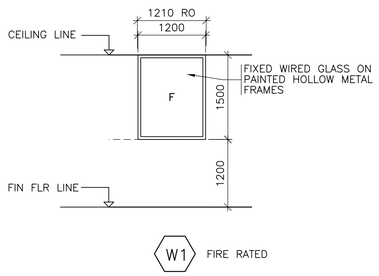

W1 FIRE RATED

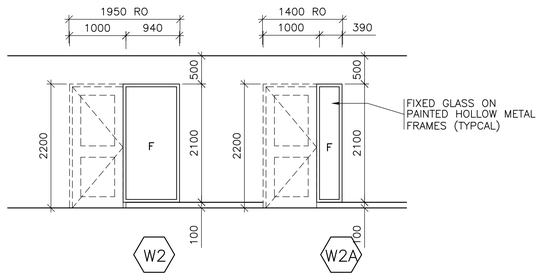

W2 W2A

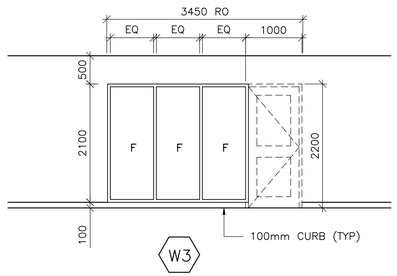

W3

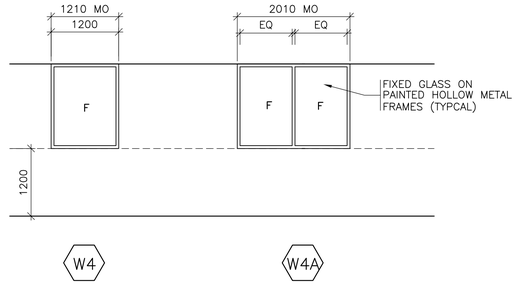

W4 W4A

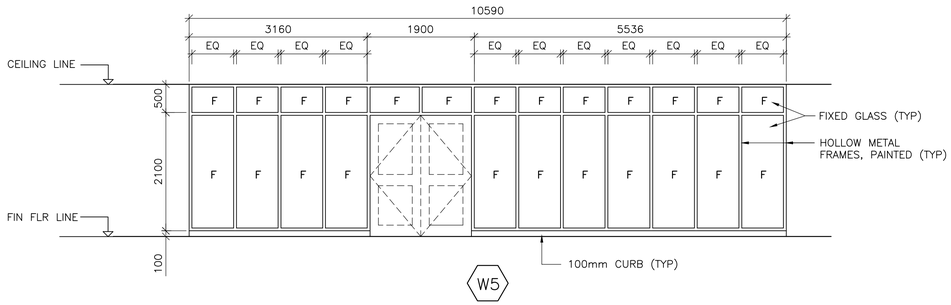

W5

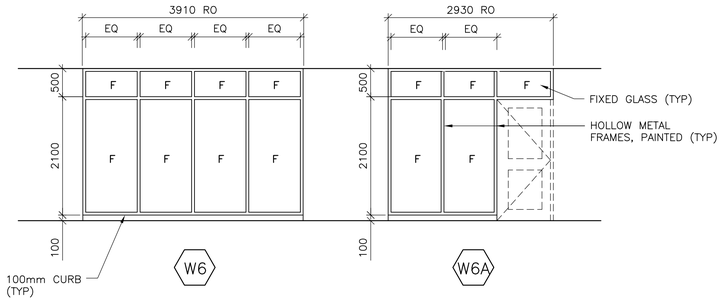

W6 W6A

1 WB-B0506 INTERIOR WINDOW ELEVATOINS 1:50

PROVINCE OF MANITOBA
NEIL COOPER ARCHITECT INC. No.090
APPROVED ARCHITECTURAL CORPORATION

NO.	REVISIONS	DATE	BY
00	ISSUED FOR TENDER	07/06/05	LK

B.M. ELEV.

CH2MHILL Fredericksen Cooper ARCHITECTS
EarthTech A Tyco International Ltd. Company

DESIGNED BY	NC	CHECKED BY	LK
DRAWN BY	AL	APPROVED BY	AHL
SCALE:	AS SHOWN	RELEASED FOR CONSTRUCTION BY:	R. SOROKOWSKI
DATE	2005/08/03	DATE	2007/06/05

ENGINEER'S SEAL
ORIGINAL SIGNED BY
NEIL COOPER
2007/06/05

CONSULTANT DRAWING NO.
WB-B0506

Winnipeg
THE CITY OF WINNIPEG
WATER AND WASTE DEPARTMENT
ENGINEERING DIVISION

WATER TREATMENT PLANT
MAIN BUILDING
OFFICE AND PLANT INTERIOR FINISHES

ARCHITECTURAL
INTERIOR WINDOW ELEVATIONS

CITY FILE NUMBER
SHEET OF
CITY DRAWING NUMBER
1-0601B-A-B0506-001-00D

Last Save: 2007-06-05 2:19 PM

E:\NC\JOBDATA\2004\04018 WINNIPEG WATER TREATMENT\02A-CAD\WTP\CONT DWGS\FCA\SCHEDULES\07-06-05_95-2007 IFT\ORIG. SIGNED\DN_WB-B0506_FC.DWG