SHEET: COW-A1 (05/2005)

REF. NORTH
TRUE NORTH

LP-A21A-6

TELEPHONE TERMINATION ENCLOSURE REQUIRES NEW RECEPTACLE

CP-A21B c/w
NEW ETHERNET SWITCHES IN NEMA 4 TERMINATION CABINET
LP-A21A-5
UPS-LP-A31-15

EXTEND BASKET TRAY THROUGH WALL. PROVIDE FIRESTOPPING AT PENETRATION THROUGH WALL.

ADMINISTRATION AREA

FILING/LIBRARY/DWG STORAGE
MEN
WOMEN
CONFERENCE No. 1
CONFERENCE No. 2
GENERAL OFFICE No.2
OFFICE No. 3
OFFICE No. 4
OFFICE No. 5
OFFICE No. 6
OFFICE No. 7
OFFICE No. 8
OFFICE No. 9
ELECT.
JAN.
CONFERENCE No. 1
CORRIDOR No. 1
CORRIDOR No. 1
EXISTING BASKET TRAY
COFFEE
PRINT
ELEVATOR
EXISTING 50mm CONDUIT TO THIRD FLOOR. PROVIDE FIRESTOPPING
BN
STAIRWELL No.2
OFFICE No. 1
OFFICE No. 2
GENERAL OFFICE
STAIRWELL No.1
RECEPTION

KEY PLAN

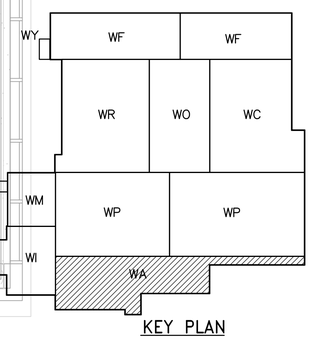

NOTES:

(1) LOCATION REQUIRES CONDUIT AND BOX IN ADDITION TO SPECIFIED CAT6 CABLE

1 / WA-E0113 SECOND FLOOR TELEPHONE AND DATA PLAN 1:50

SCALE 1:50
SCALE 1:1
METRES 0 1 2 3 4 5
MILLIMETRES 0 20 40 60 80 100

LEGEND:

- ○ EXISTING BOX INSTALL FACEPLATE
- ▼ BOX REQUIRES ONE CAT6 CABLE TO TERMINATION CABINET FOR BUSINESS LAN OR VOICE (BLUE OR WHITE JACK)
- ▼ BOX REQUIRES TWO CAT6 CABLES TO TERMINATION CABINET FOR BUSINESS LAN AND VOICE (BLUE AND WHITE JACK)
- ▼▼▽ BOX REQUIRES FIVE CAT6 CABLES TO TERMNIATION CABINET
  ONE CAT6 FOR VOICE (WHITE JACK)
  ONE CAT6 FOR BUSINESS LAN (BLUE JACK)
  ONE CAT6 FOR WTP SCADA (RED JACK)
  TWO CAT6 FOR MCC SCADA (YELLOW JACK)

APEGM Certificate of Authorization
AECOM Canada Ltd.
No. 4671 Date: Original dated on: 2009\02\27

B.M. ELEV.

NO.	REVISIONS	DATE	BY
0	ISSUED FOR TENDER	09/02/27	ERC

CH2MHILL / Fredrickson Cooper ARCHITECTS / EarthTech A Tyco International Ltd. Company

DESIGNED BY	ERC	CHECKED BY	BLM
DRAWN BY	ERC	APPROVED BY	SRB
SCALE:	1:50	RELEASED FOR CONSTRUCTION BY:	R. SOROKOWSKI
DATE	2008/10/01	DATE	2007/03/19

ENGINEER'S SEAL
ORIGINAL SIGNED BY
B.L. MOORE
2009/02/27

CONSULTANT DRAWING NO.
WA-E0601

Winnipeg
THE CITY OF WINNIPEG
WATER AND WASTE DEPARTMENT
ENGINEERING DIVISION

WATER TREATMENT PLANT
ADMINISTRATION AREA
TELEPHONE AND DATA INSTALLATION

TELEPHONE AND DATA
ADMINISTRATION AREA
SECOND FLOOR PLAN

CITY FILE NUMBER
SHEET OF
CITY DRAWING NUMBER
1-0601A-A-E0601-001-000

Last Save: 2009-02-27 10:56 AM

C:\D\WTP\TELEPHONE\DN_WA-E0601_ET.DWG