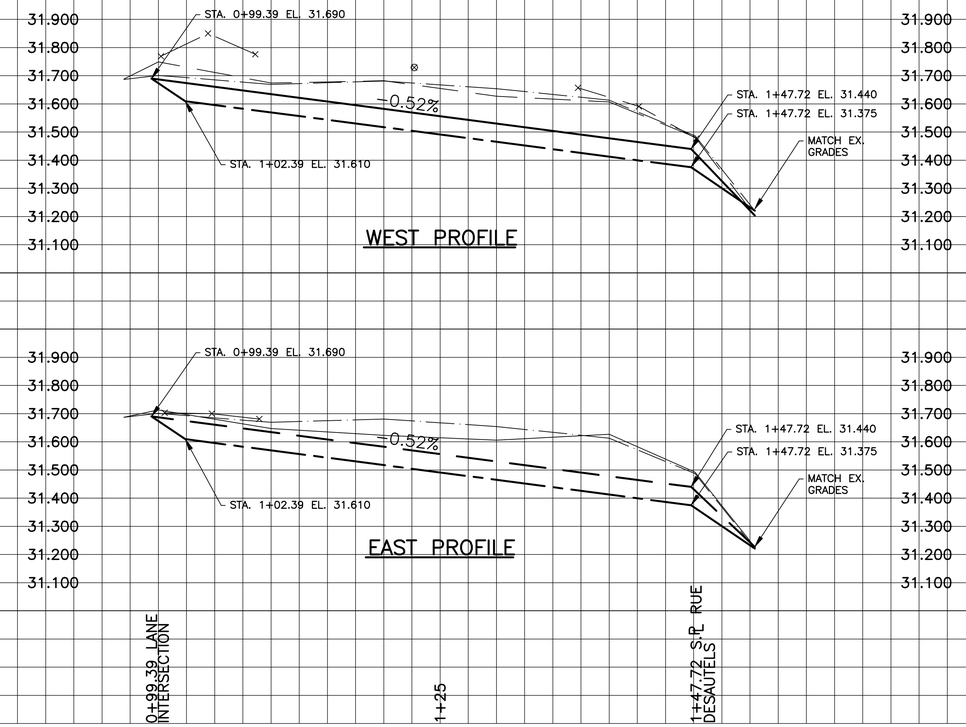

DES MEURONS WEST ALLEY

NOTES:

1. ISOLATE EXISTING HYDRO POLES AS DIRECTED BY CONTRACT ADMINISTRATOR
2. RENEW EXISTING APPROACHES AS DIRECTED BY CONTRACT ADMINISTRATOR
3. EXTEND SUBDRAINS AS DIRECTED BY CONTRACT ADMINISTRATOR
4. ADDITIONAL EXCAVATION AND INSTALATION OF SUBGRADE GEOGRID TO BE DETERMINED BY CONTRACT ADMINISTRATOR

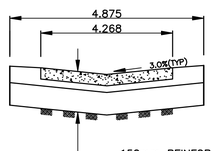

LANE CROSS SECTION
N.T.S.

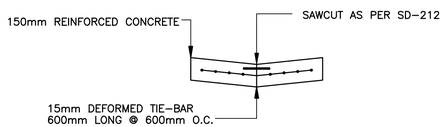

TYPICAL PAVEMENT CROSS SECTION
N.T.S.

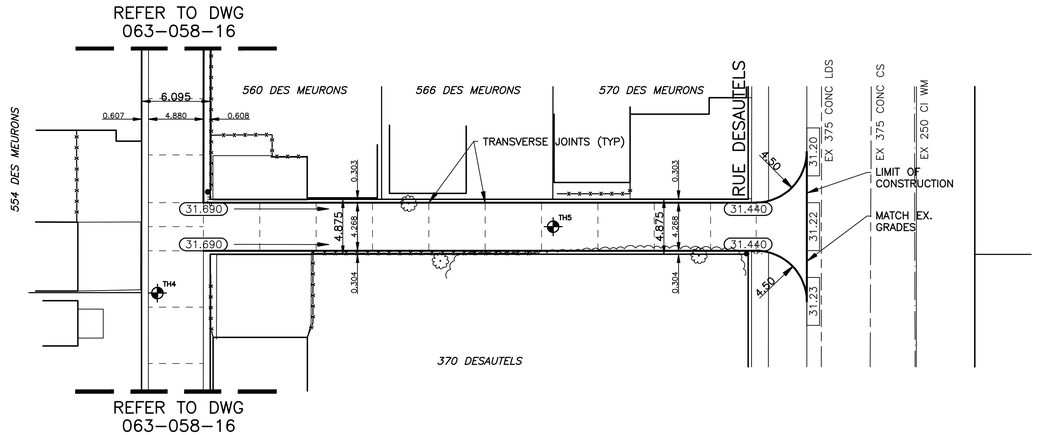

BENCHMARK:
S.E. COR. OF RUE DES MEURONS & HAMEL AVE., TBLT. IN W. CONC. WALL OF INTERNATIONAL LABORATORIES NO. 49 RUE DES MEURONS, 0.5 M S. & 1.0 M BELOW BRICK OF N. W. COR. OF BLDG

METRIC
WHOLE NUMBERS INDICATE MILLIMETRES
DECIMALIZED NUMBERS INDICATE METRES

EXISTING	LEGEND – PLAN	PROPOSED	EXISTING	LEGEND – PLAN	PROPOSED	EXISTING	LEGEND – PROFILE	PROPOSED
	WATERMAIN			HYDRO			CENTER LINE	
	HYDRANT			M.T.S.			WEST GUTTER LINE	
	VALVE			CONCRETE			EAST GUTTER LINE	
	LAND DRAINAGE SEWER			ASPHALT		150mm W.M.	WATERMAIN	150mm W.M.
	WASTE WATER SEWER			PROPERTY LINE			VALVE	
	MANHOLE			SURVEY BAR		300mm L.D.S.	LAND DRAINAGE SEWER	300mm L.D.S.
	CATCH BASIN			CURB STOP		250mm W.W.S.	WASTE WATER SEWER	250mm W.W.S.
	CURB INLET			C.B. LEAD			JUNCTIONS	
	TRAFFIC SIGNAL			SIDEWALK			TESTHOLE	
	STEAM HT.			SIDEWALK RAMP		×	ASPH./CONC. PAD	
	GAS		32.55	ELEVATIONS	32.55	⊗	GARAGE PAD	

LOCATION APPROVED

SUPV. U/G STRUCTURES COMMITTEE — DATE

NOTE:
LOCATION OF UNDERGROUND STRUCTURES AS SHOWN ARE BASED ON THE BEST INFORMATION AVAILABLE BUT NO GUARANTEE IS GIVEN THAT ALL EXISTING UTILITIES ARE SHOWN OR THAT THE EXACT LOCATION IS CORRECT. CONFIRMATION OF EXISTENCE AND EXACT LOCATION OF ALL SERVICES MUST BE OBTAINED FROM THE INDIVIDUAL UTILITIES BEFORE PROCEEDING WITH CONSTRUCTION.

B.M. CWBM: 34-011
ELEV. 231.413

NO.	REVISIONS	DATE	BY

GENIVAR
10 PRAIRIE WAY, WINNIPEG, MANITOBA R2J 3J8
PH: (204)-477-6650 FAX: (204)-477-2864

DESIGNED BY	R.H.	CHECKED BY	S.M.
DRAWN BY	R.H.	APPROVED BY	I.McK
HOR. SCALE:	1:250	RELEASED FOR CONSTRUCTION	ORIGINALLY SIGNED BY
VERT. SCALE:	1:10		
DATE	JUNE 2009	DATE	

ENGINEERS SEAL
PROVINCE OF MANITOBA
I. G. McKINNON
REGISTERED PROFESSIONAL ENGINEER

CONSULTANT DRAWING NO.
063-058-18

APEGM
Certificate of Authorization
Genivar Consultants Limited Partnership
No. 4318 Expiry: April 30, 2010

Winnipeg
THE CITY OF WINNIPEG
PUBLIC WORKS DEPARTMENT

2009 ALLEY RENEWALS AND LOCAL IMPROVEMENTS
DES MEURONS WEST ALLEY
ALLEY PAVEMENT
FROM LANE INTERSECTION AT STATION 0+99.39 TO RUE DESAUTELS

CITY DRAWING NO.
SHEET 3 OF 3
594-2009

ACAD 2007