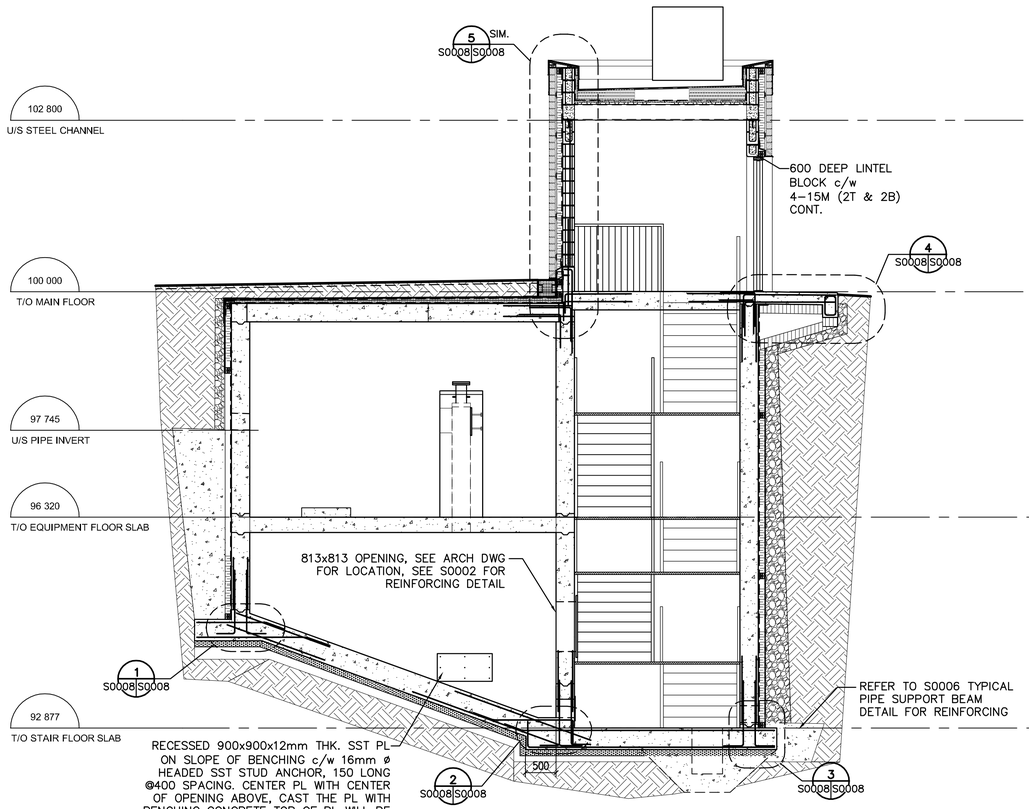

A BULDING SECTION
S0007 S0008 1:50

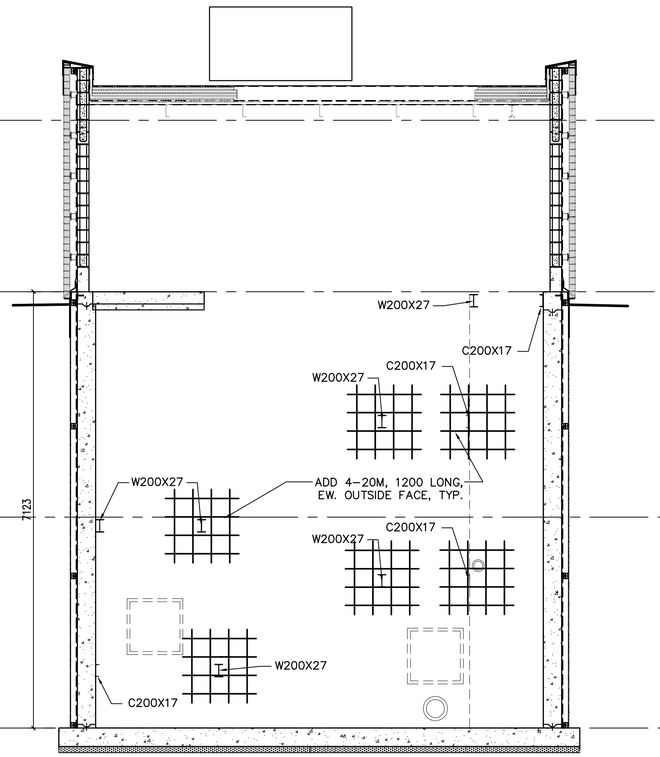

B BULDING SECTION
S0007 S0008 1:50

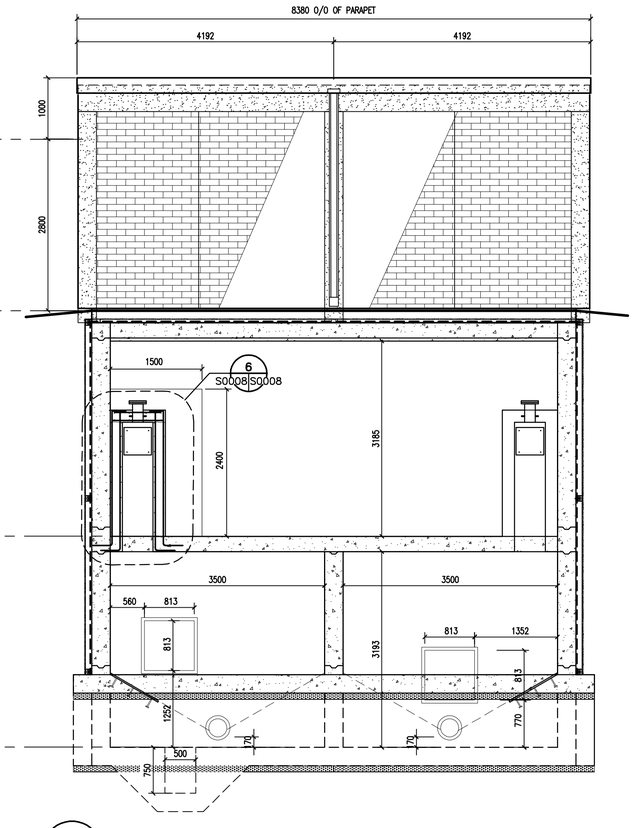

C BULDING SECTION
S0007 S0008 1:50

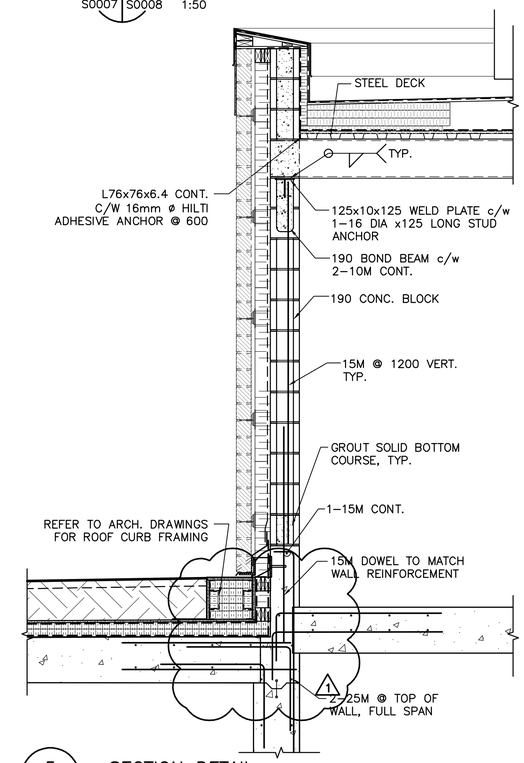

5 SECTION DETAIL
S0008 S0008 1:20

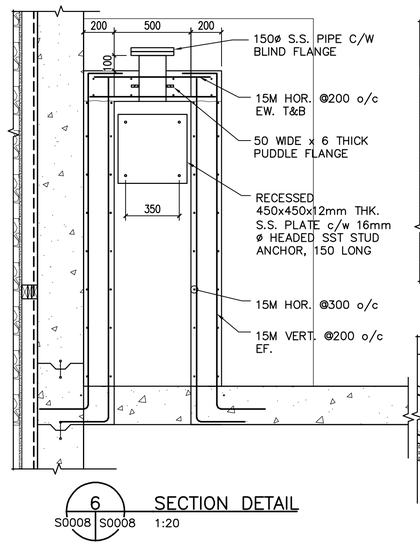

6 SECTION DETAIL
S0008 S0008 1:20

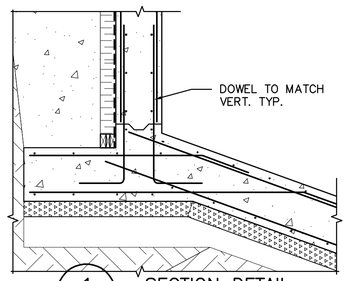

1 SECTION DETAIL
S0008 S0008 1:20

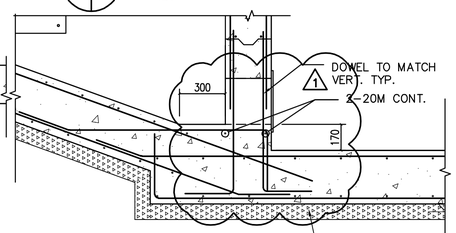

2 SECTION DETAIL
S0008 S0008 1:20

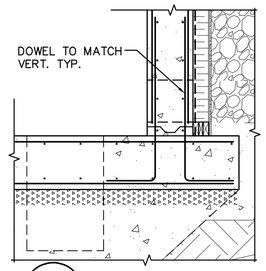

3 SECTION DETAIL
S0008 S0008 1:20

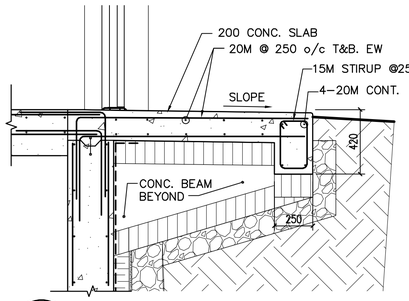

4 SECTION DETAIL
S0008 S0008 1:20

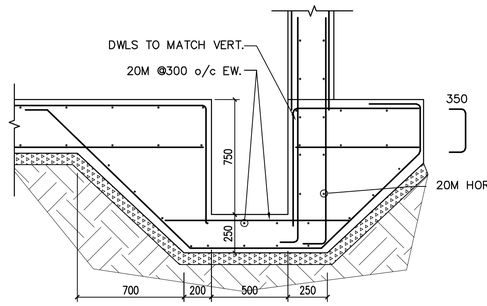

D SECTION DETAIL
S0007 S0008 1:50

METRIC
WHOLE NUMBERS INDICATE MILLIMETRES
DECIMALIZED NUMBERS INDICATE METRES

APEGM
Certificate of Authorization
Stantec Consulting Ltd.
No. 1301 Date:_____

LOCATION APPROVED
UNDERGROUND STRUCTURES

SUPV. U/G STRUCTURES COMMITTEE — DATE

NOTE:
LOCATION OF UNDERGROUND STRUCTURES AS SHOWN ARE BASED ON THE BEST INFORMATION AVAILABLE BUT NO GUARANTEE IS GIVEN THAT ALL EXISTING UTILITIES ARE SHOWN OR THAT THE GIVEN LOCATIONS ARE EXACT. CONFIRMATION OF EXISTENCE AND EXACT LOCATION OF ALL SERVICES MUST BE OBTAINED FROM THE INDIVIDUAL UTILITIES BEFORE PROCEEDING WITH CONSTRUCTION.

B.M. ELEV.

NO.	REVISIONS	DATE	BY
1	ADDENDUM #3 – ROOF CURB	10.03.19	
A	ISSUED FOR TENDER	10.02.16	WO

Stantec Consulting Ltd.
905 Waverley Street, Winnipeg, Manitoba
Tel 204–489–5900 Fax 204–453–9012

DESIGNED BY	M.H	CHECKED BY	T.D.
DRAWN BY	W.O.	APPROVED BY	M.H.
HOR. SCALE:	AS NOTED	RELEASED FOR CONSTRUCTION:	
VERTICAL:			
DATE	09.11.23	DATE	

ENGINEER'S SEAL
ORIGINALLY SEALED BY:
MOHAMMAD HOQUE
OCT. 9, 2009

BID OPPORTUNITY NO. 822–2009

Winnipeg
THE CITY OF WINNIPEG
WATER AND WASTE DEPARTMENT

NORTH END WATER POLLUTION CONTROL CENTRE
HAULED WASTEWATER RECEIVING FACILITIES
LEACHATE RECEIVING BUILDING
SECTIONS AND DETAILS

CITY DRAWING NUMBER 1–0101A–S0008–001
SHEET 4 OF 4

V:\1112\active\111211930\drawing\AS\5_addenda\Addenda #3\sheet_files\structural\119305–0008.dwg [S–0004]
2015–01–23 13:17:04 By: wwong

16/710