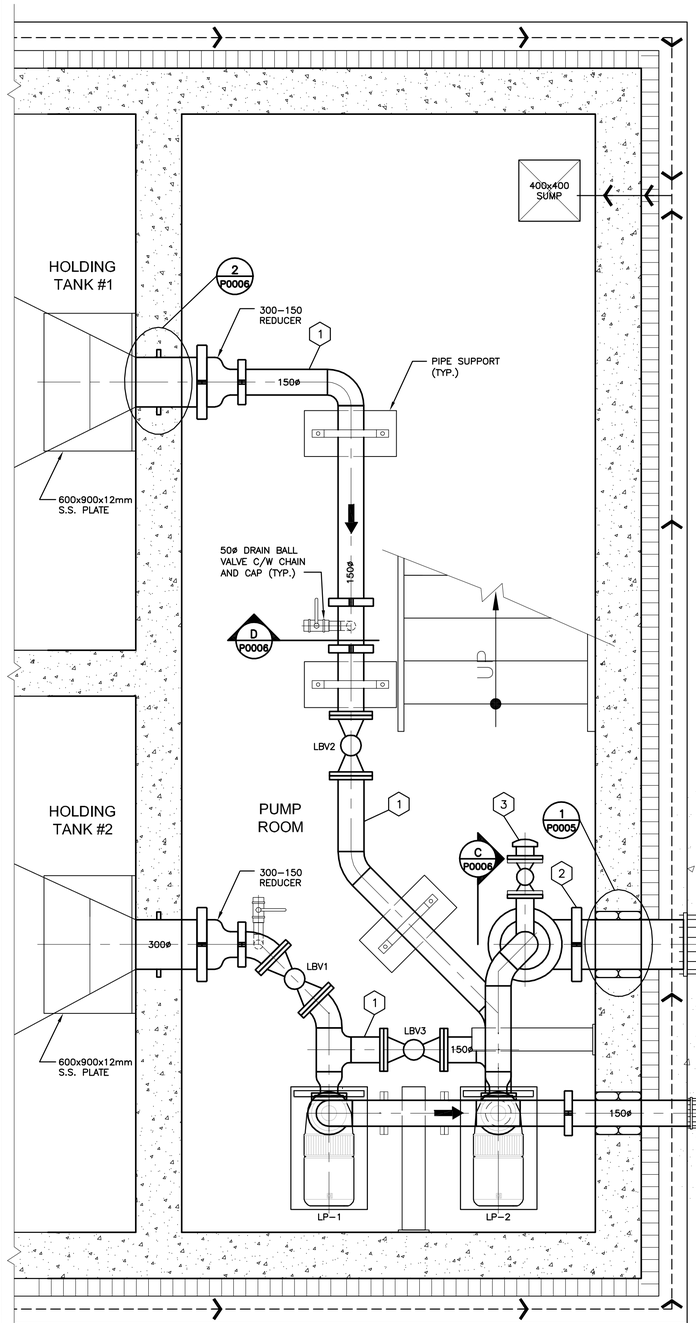

1 P0006 PLAN 1:20

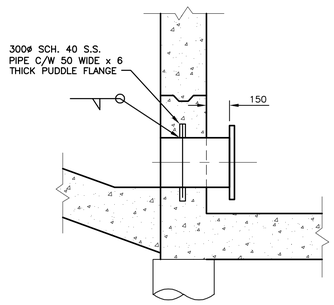

2 P0006 DETAIL 1:20

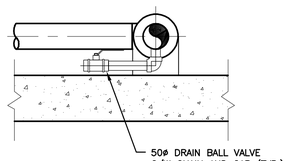

D P0006 SECTION 1:20

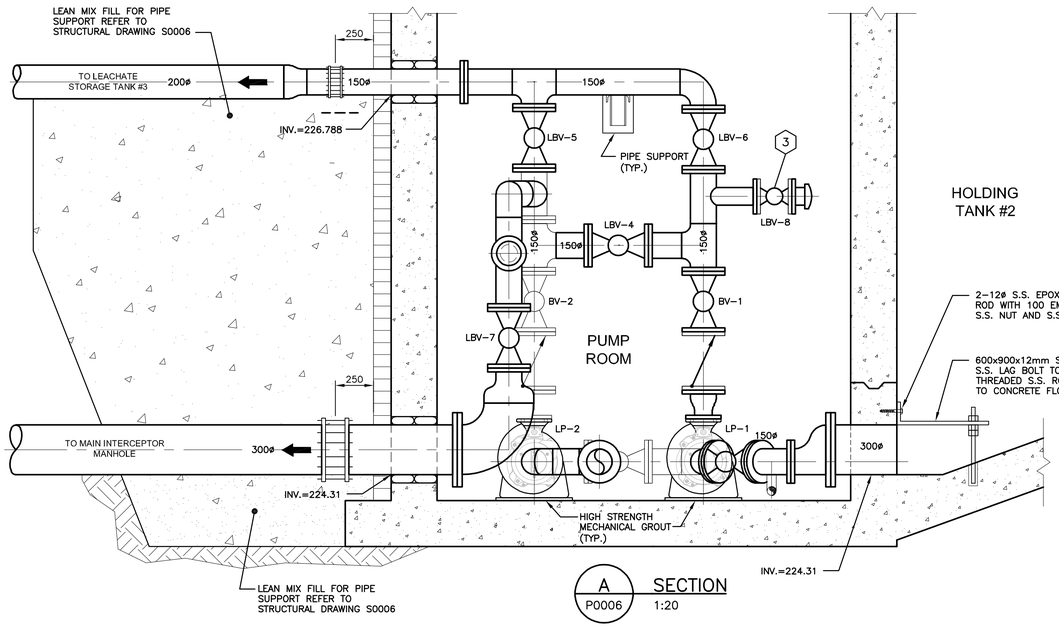

A P0006 SECTION 1:20

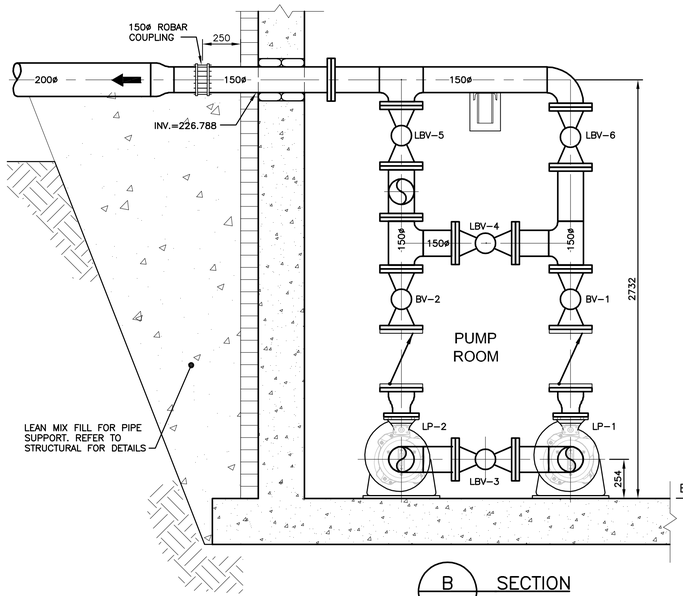

B P0006 SECTION 1:20

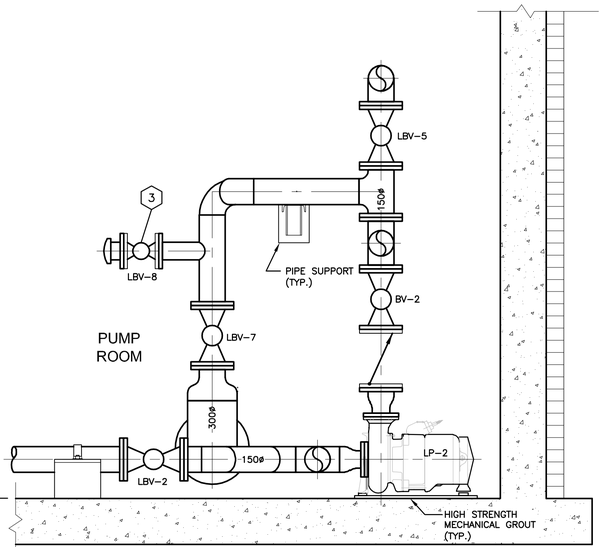

C P0006 SECTION 1:20

NOTE:

1. ALL PIPE TO BE STAINLESS STEEL
2. VICTAULIC STEEL RIGID COUPLING
3. ALUMINUM BAYCO FITTING C/W CAP

LEGEND

LP – LEACHATE PUMP
LBV – MOTORIZED LEACHATE BALL VALVE
BV – BALL VALVE

METRIC
WHOLE NUMBERS INDICATE MILLIMETRES
DECIMALIZED NUMBERS INDICATE METRES

APEGM
Certificate of Authorization
Stantec Consulting Ltd.
No. 1301 Date:_____

LOCATION APPROVED
UNDERGROUND STRUCTURES

SUPV. U/G STRUCTURES COMMITTEE _____ DATE _____

NOTE:
LOCATION OF UNDERGROUND STRUCTURES AS SHOWN ARE BASED ON THE BEST INFORMATION AVAILABLE BUT NO GUARANTEE IS GIVEN THAT ALL EXISTING UTILITIES ARE SHOWN OR THAT THE GIVEN LOCATIONS ARE EXACT. CONFIRMATION OF EXISTENCE AND EXACT LOCATION OF ALL SERVICES MUST BE OBTAINED FROM THE INDIVIDUAL UTILITIES BEFORE PROCEEDING WITH CONSTRUCTION.

B.M.
ELEV.

NO.	REVISIONS	DATE	BY
A	ISSUED FOR TENDER	10.02.16	A.H.B

Stantec
Stantec Consulting Ltd.
905 Waverley Street, Winnipeg, Manitoba
Tel 204–489–5900 Fax 204–453–9012

DESIGNED BY	A.H.B.	CHECKED BY	E.W.
DRAWN BY	K.R.	APPROVED BY	A.H.B.
HOR. SCALE: VERTICAL:	AS NOTED	RELEASED FOR CONSTRUCTION:	
DATE	09.09.21	DATE	

ENGINEER'S SEAL

Winnipeg
THE CITY OF WINNIPEG
WATER AND WASTE DEPARTMENT

NORTH END WATER POLLUTION CONTROL CENTRE
HAULED WASTEWATER RECEIVING FACILITIES
LEACHATE RECEIVING BUILDING
PUMP ROOM FLOOR PLAN AND SECTIONS

TENDER NO.	CITY DRAWING NUMBER	SHEET	OF
822-2009	I-0101A-P0006-001	6	8

W:\1112\active\111221930\drawings\404_working\sheet_files\process\viewpoc\\11930p-105-le-fp.dwg
2021-Oct-15 08:53AM By: baetice

16/710