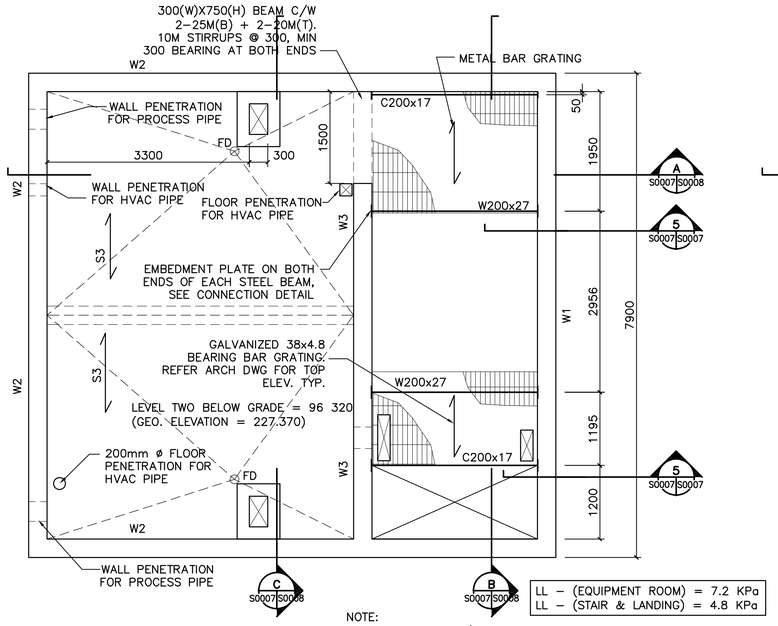

NOTE:
REFER TO PROCESS/MECHANICAL DRAWINGS FOR PIPE PENETRATION TYPE - CORE DRILLED OR EMBEDDED FLANGE TYPES.
PROVIDE ADDITIONAL REBAR AROUND PIPE PENETRATION AS SHOWN ON TYPICAL DETAIL DRAWING. FOR CORE DRILLED TYPE, MARK CENTER OF PIPE PENETRATION ON THE INSIDE FACE OF WALL. CO-ORDINATE PIPE LOCATION SO THAT NO REBAR IS CUT DURING CORE DRILL.

1 LEVEL 2 - BELOW GRADE
S0007 S0007 1:50

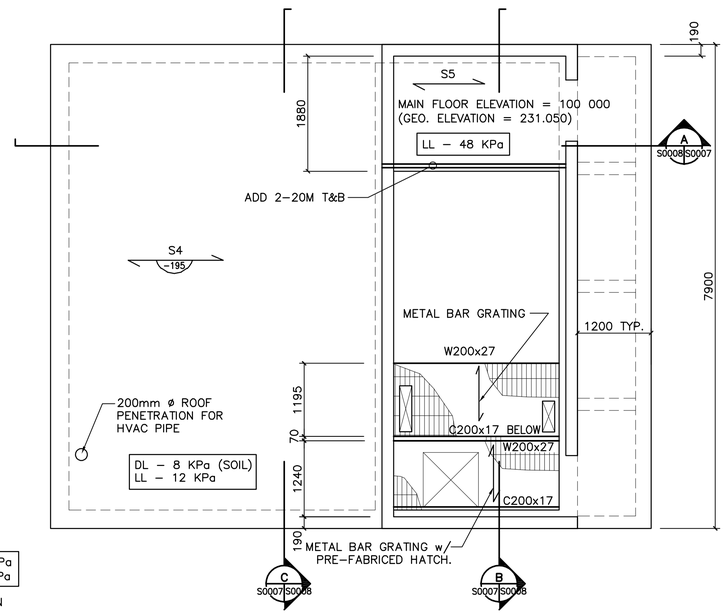

2 LEVEL 1 - GRADE
S0007 S0007 1:50

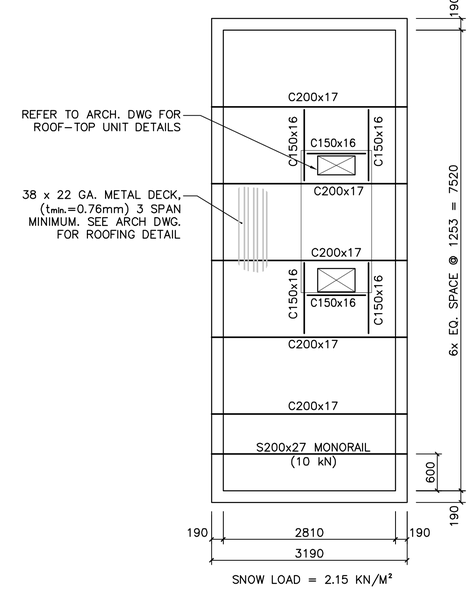

3 ROOF PLAN
S0007 S0007 1:50

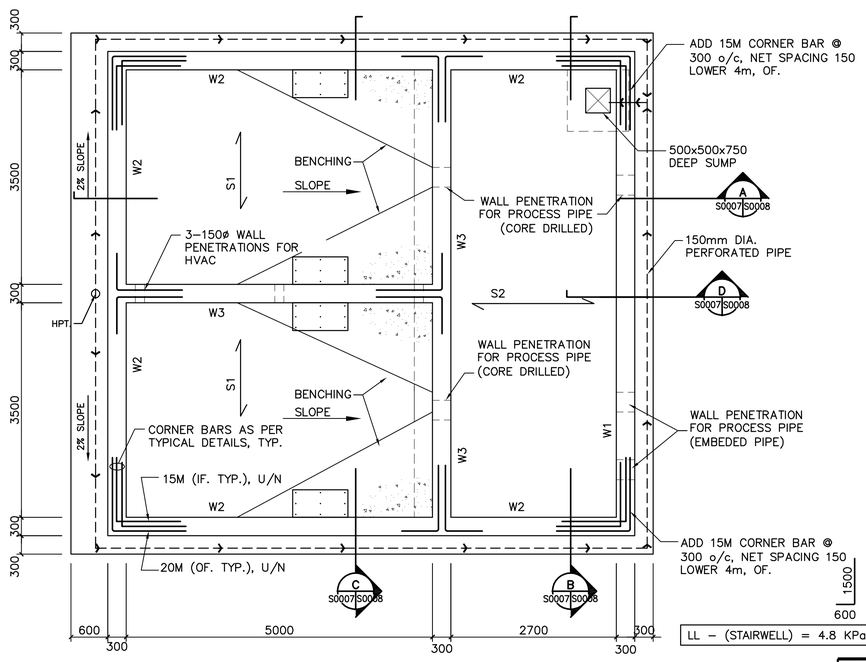

4 FOUNDATION PLAN
S0007 S0007 1:50

NOTE:
ALL STRUCTURAL STEEL MEMBERS ARE HOT DIP GALVANIZED.

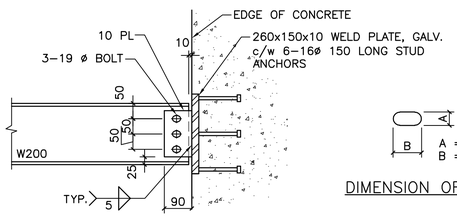

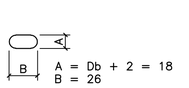

DIMENSION OF SLOTTED HOLE

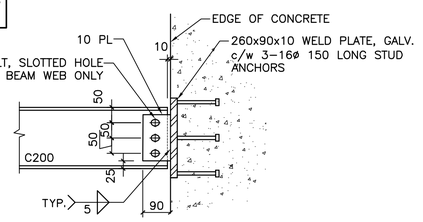

5 SECTION DETAIL - STEEL BEAM CONNECTION
S0007 S0007 1:10

METRIC
WHOLE NUMBERS INDICATE MILLIMETRES
DECIMALIZED NUMBERS INDICATE METRES

APEGM
Certificate of Authorization
Stantec Consulting Ltd.
No. 1301 Date:_____

LOCATION APPROVED
UNDERGROUND STRUCTURES
SUPV. U/G STRUCTURES COMMITTEE — DATE

NOTE:
LOCATION OF UNDERGROUND STRUCTURES AS SHOWN ARE BASED ON THE BEST INFORMATION AVAILABLE BUT NO GUARANTEE IS GIVEN THAT ALL EXISTING UTILITIES ARE SHOWN OR THAT THE GIVEN LOCATIONS ARE EXACT. CONFIRMATION OF EXISTENCE AND EXACT LOCATION OF ALL SERVICES MUST BE OBTAINED FROM THE INDIVIDUAL UTILITIES BEFORE PROCEEDING WITH CONSTRUCTION.

B.M.
ELEV.

NO.	REVISIONS	DATE	BY
A	ISSUED FOR TENDER	10.02.16	WO

Stantec Consulting Ltd.
905 Waverley Street, Winnipeg, Manitoba
Tel 204-489-5900 Fax 204-453-9012

DESIGNED BY	M.H	CHECKED BY	T.D.
DRAWN BY	L.L	APPROVED BY	M.H.
HOR. SCALE: / VERTICAL:	AS NOTED	RELEASED FOR CONSTRUCTION:	
DATE	09.11.23	DATE	

ENGINEER'S SEAL

THE CITY OF WINNIPEG
WATER AND WASTE DEPARTMENT

NORTH END WATER POLLUTION CONTROL CENTRE
HAULED WASTEWATER RECEIVING FACILITIES
LEACHATE RECEIVING BUILDING
FOUNDATION, FLOOR AND ROOF PLAN

BID OPPORTUNITY NO.	CITY DRAWING NUMBER	SHEET	OF
822-2009	1-0101A-S0007-001	3	4

V:\1172\active\111219530\drawing\404_working\sheet_files\structural\leachate-n_a\119305-0007.dwg [5-0003]
2010-02-17 08:23AM By: wilson

16/710