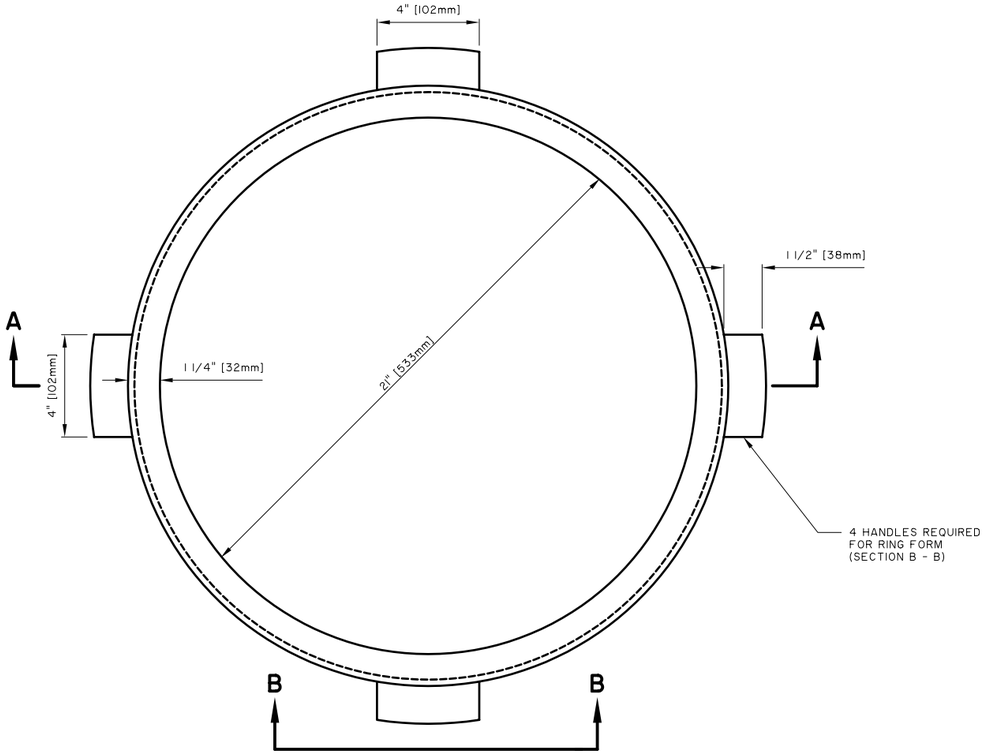

PLAN VIEW
SCALE 3" = 1'-0"

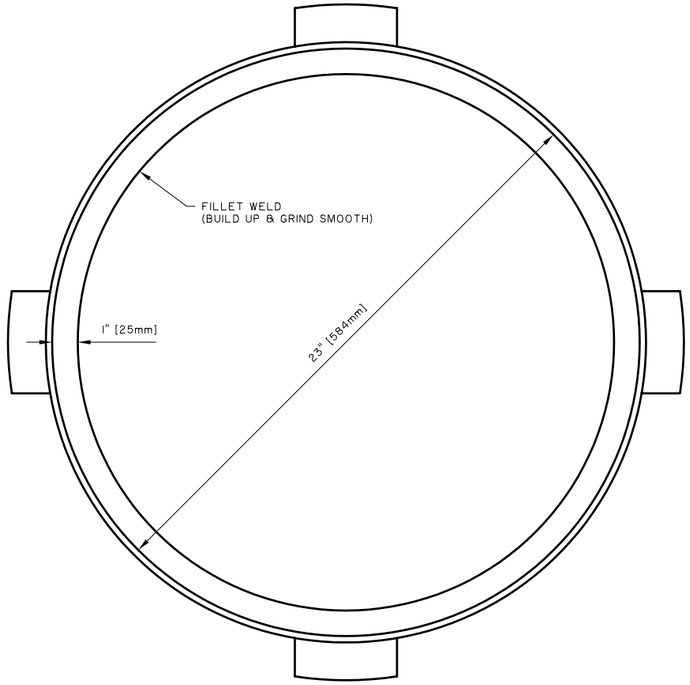

BOTTOM VIEW
SCALE 3" = 1'-0"

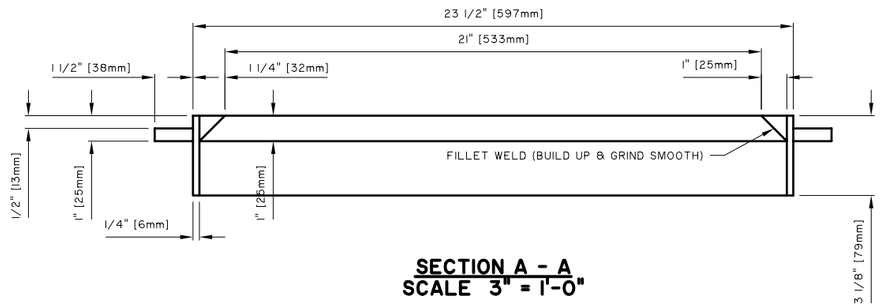

SECTION A - A
SCALE 3" = 1'-0"

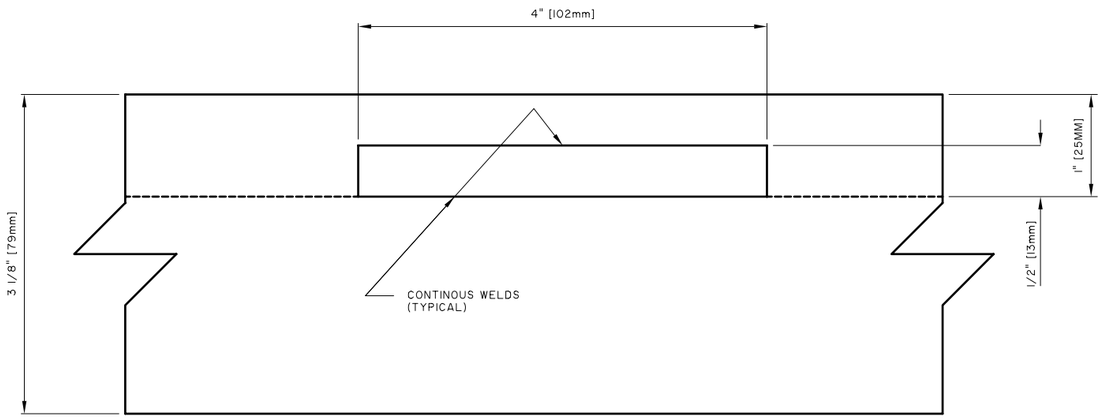

SECTION B - B
SCALE 1" = 1"

NOTES:

1. TOP RING FORM REQUIRED FOR ST-115 BASE INSTALLATIONS.
2. RING = 1/4" THICK STEEL, HANDLES = 1/2" STEEL.
3. ALL WELDS ON TOP & BOTTOM SURFACES SHALL BE CONTINUOUS AND GROUND SMOOTH.
4. IMPERIAL ARE IN WHOLE NUMBERS AND METRIC NUMBERS ARE IN BRACKETS.
5. TOP RING FORM TO BE SUPPLIED BY CONTRACTOR.
6. COPIES OF ORIGINAL DRAWINGS AVAILABLE FROM TRAFFIC SIGNALS.

NO.	REVISIONS	DATE	BY

REFERENCE SPEC. NO.
CW 3620

ENGINEER'S SEAL

DESIGNED BY
CHECKED BY
DRAWN BY **lwb**
SCALE **AS NOTED**
APPROVED BY
DATE

THE CITY OF WINNIPEG
PUBLIC WORKS DEPARTMENT
TRANSPORTATION DIVISION

TOP RING FORM FOR MEDIUM DUTY DAVIT POLE BASE

SHEET OF
CAD FILE DRAWING NUMBER
CITY DRAWING NUMBER
ST - 121