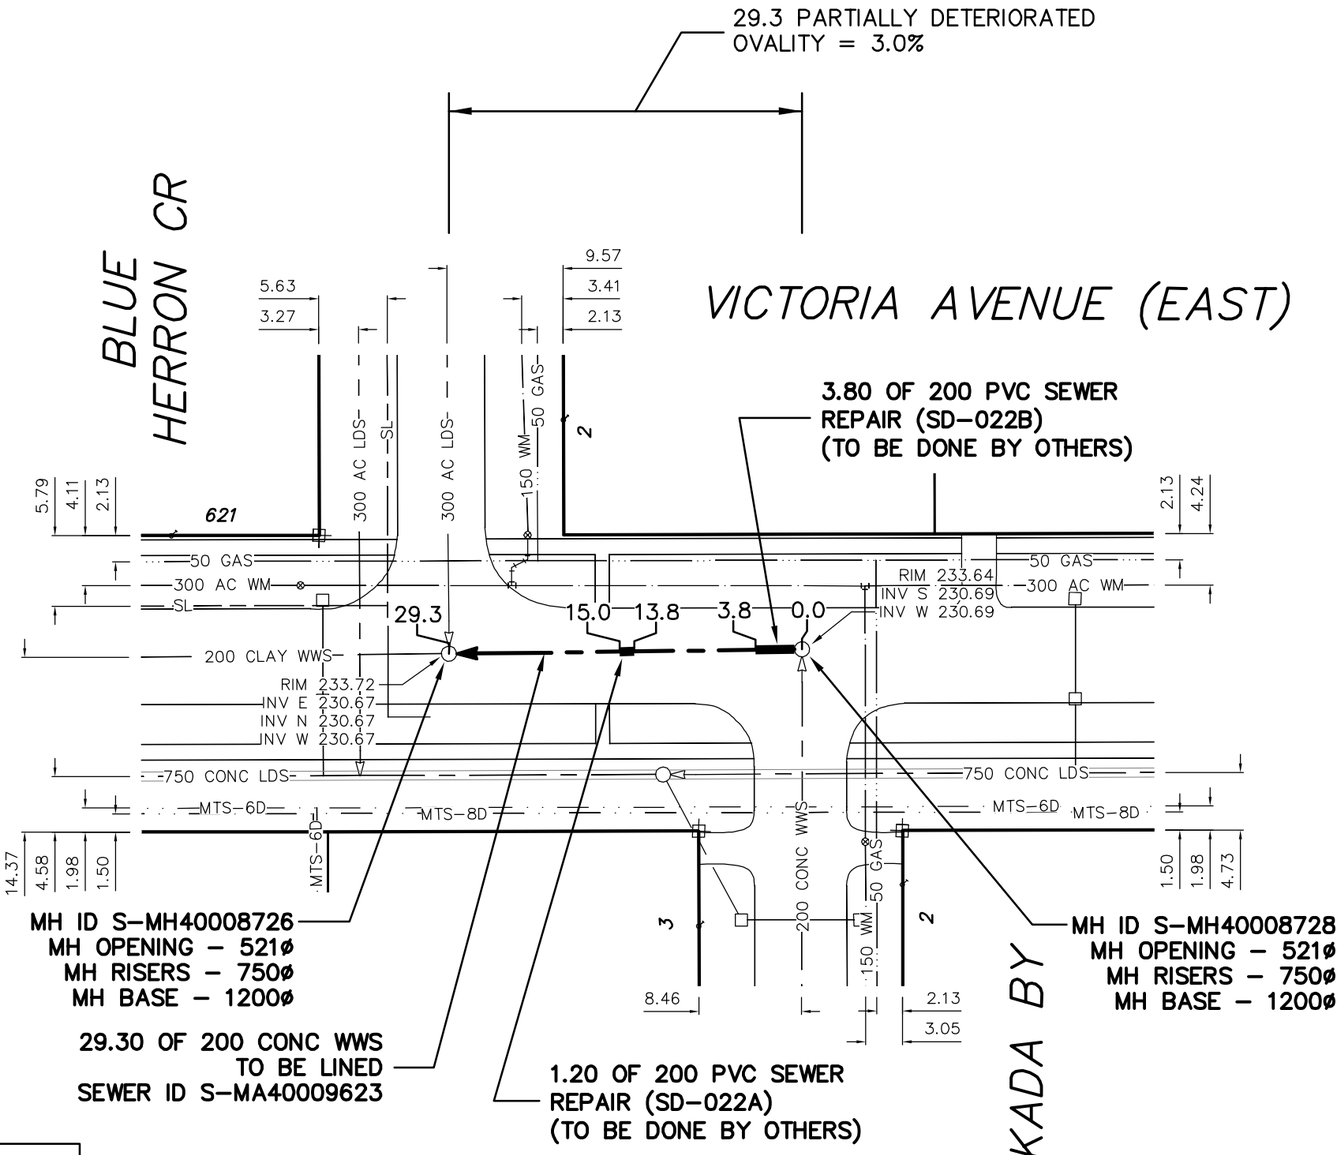

SEWER JUNCTION INFORMATION FROM SEWER VIDEO INSPECTION SEWER ID S-MA40009623
DISTANCE FROM MH ID S-MH40008728
NO JUNCTIONS

LEGEND:

52.0 | MEASUREMENT TO REPAIR FROM REFERENCE MH SHOWN THUS... 0.0 ○

METRIC

WHOLE NUMBERS INDICATE MILLIMETRES
DECIMALIZED NUMBERS INDICATE METRES

ENGINEER'S SEAL

ORIGINAL SIGNED BY S.R.J. COURNOYER 10/03/08

BID OPPORTUNITY: 145-2010
FILENAME : 9208.dwg
PLOT DATE : 2010 03 09

B.M. ELEV. | FIELD BOOK #

POSTED TO LBIS

NO.	REVISIONS	DATE	BY

CITY OF WINNIPEG
WATER AND WASTE
ENGINEERING DIVISION

DESIGNED BY	SC	CHECKED BY	SC
DRAWN BY	CJH	APPROVED BY	KZ
HOR. SCALE	1:500	RELEASED FOR CONSTRUCTION	
VERTICAL			
DATE	2010 03 08	DATE	

Winnipeg
THE CITY OF WINNIPEG
WATER AND WASTE DEPARTMENT

2010 SEWER RENEWALS
BY CIPP LININGS, CONTRACT 19
VICTORIA AVENUE (EAST)
MH AT MINIKADA BAY TO
MH AT BLUE HERRON CRESCENT

SHEET 31 OF 33

CITY DRAWING NUMBER
9208