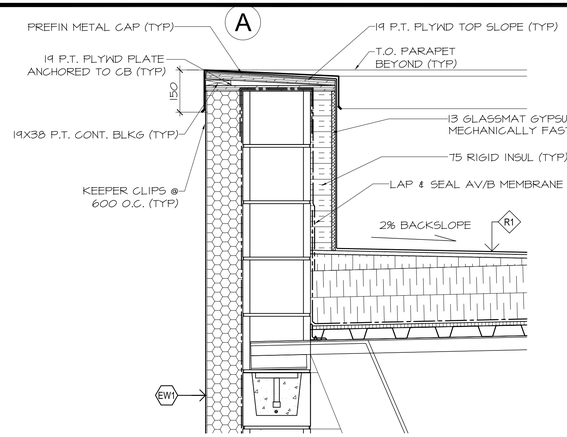

1 DETAIL SECTION 6,1 | 6,5 1 : 10

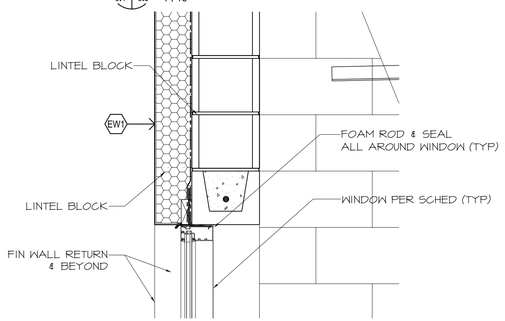

2 DETAIL SECTION 6,1 | 6,5 1 : 10

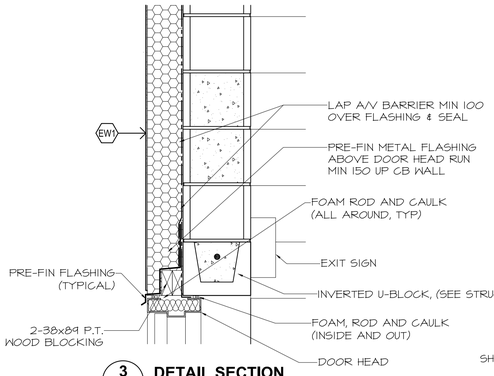

3 DETAIL SECTION 6,1 | 6,5 1 : 10

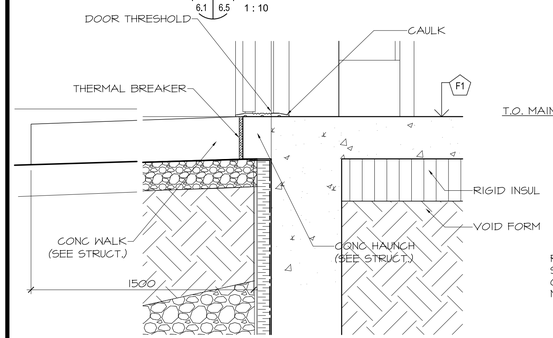

4 DETAIL SECTION 6,1 | 6,5 1 : 10

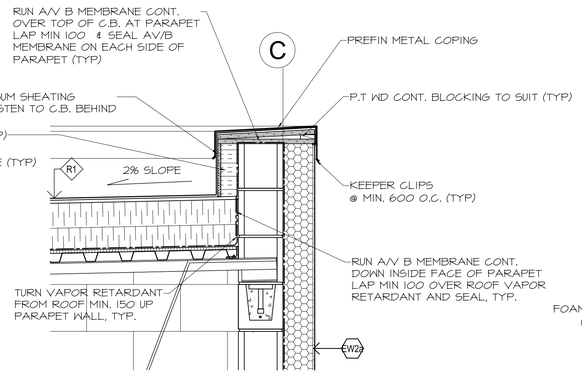

5 DETAIL SECTION 6,1 | 6,5 1 : 10

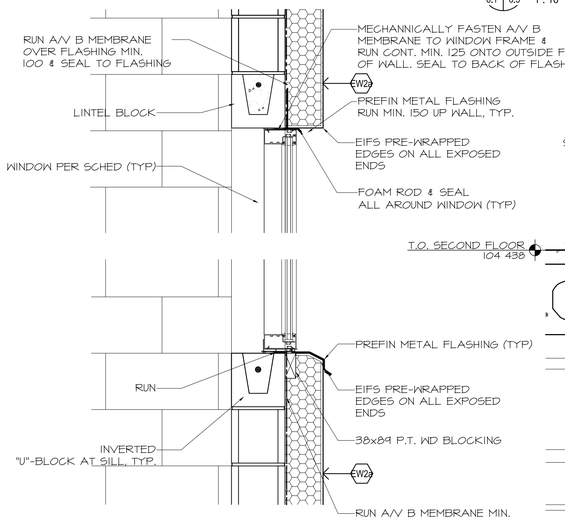

6 DETAIL SECTION 6,1 | 6,5 1 : 10

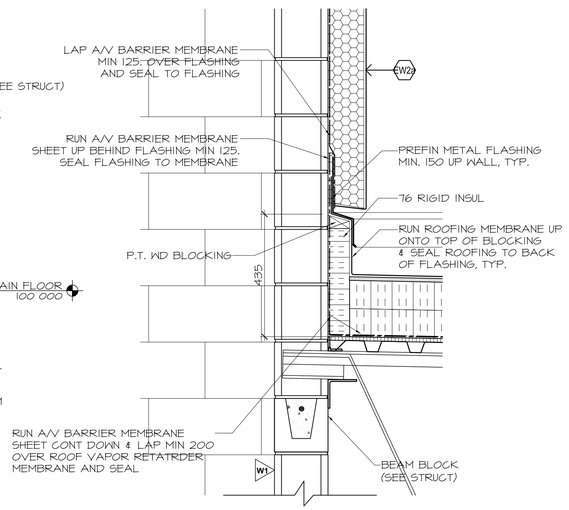

7 DETAIL SECTION 6,1 | 6,5 1 : 10

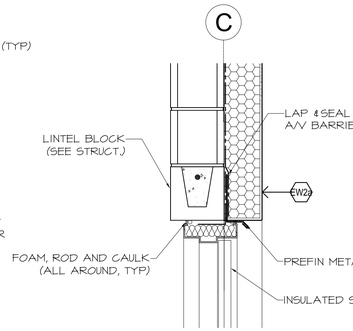

8 DETAIL SECTION (DOOR HEAD AT SERVICE ACCESS) 6,1 | 6,5 1 : 10

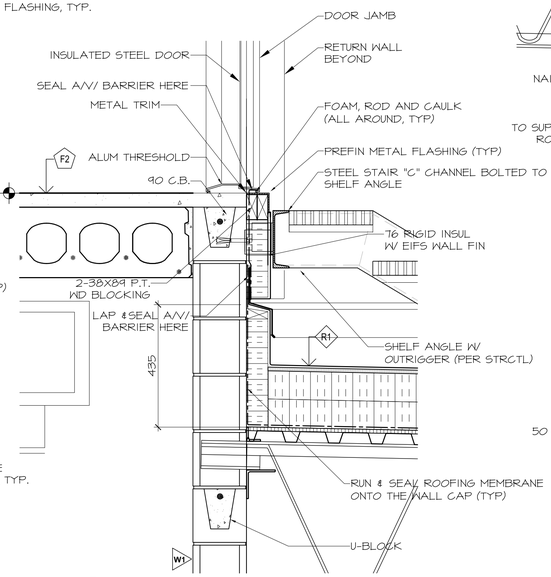

9 DETAIL SECTION (DOOR SILL AT SERVICE ACCESS) 6,1 | 6,5 1 : 10

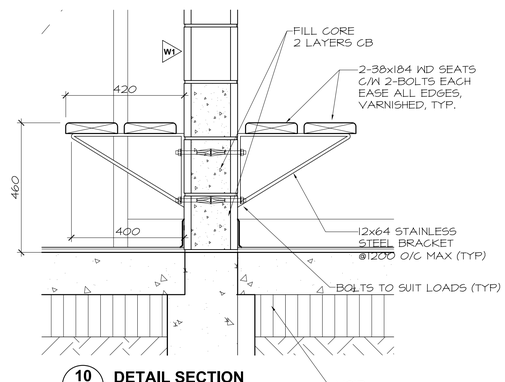

10 DETAIL SECTION 6,1 | 6,5 1 : 10

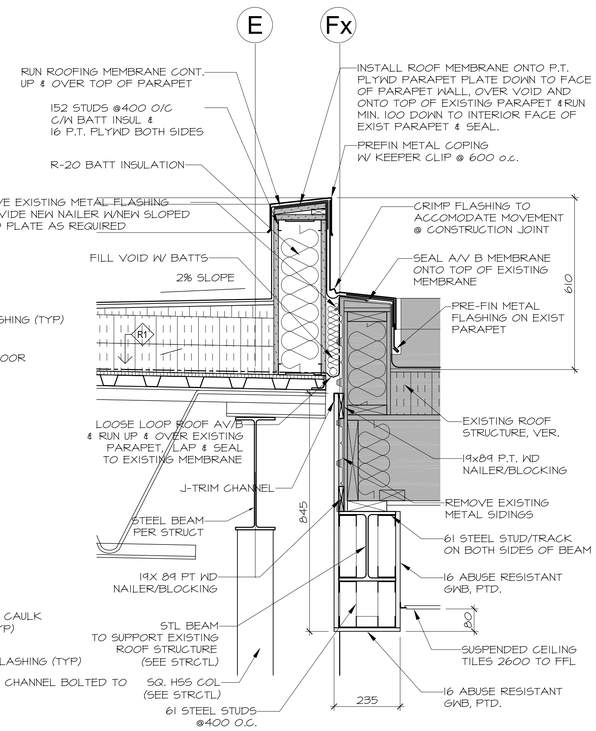

11 DETAIL SECTION 6,1 | 6,5 1 : 10

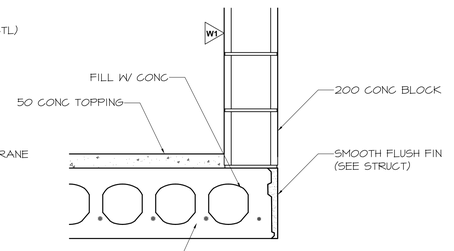

12 DETAIL SECTION 5,1 | 6,5 1 : 10

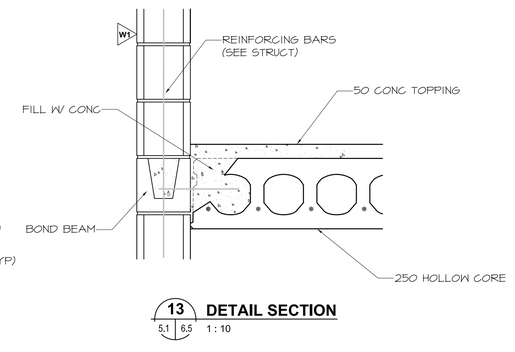

13 DETAIL SECTION 5,1 | 6,5 1 : 10

1:20 0 .4 1m 2m

NO.	REVISION	DATE	BY
0	ISSUED FOR TENDER	2010.05.14	CAA

THIS DRAWING IS THE EXCLUSIVE PROPERTY OF THE ARCHITECT AND CAN BE REPRODUCED ONLY WITH THE PERMISSION OF THE ARCHITECT IN WHICH CASE THE REPRODUCTION MUST BEAR THE NAME OF THE ARCHITECT.

THIS DRAWING SHALL NOT BE SCALED. FOLLOW GIVEN DIMENSIONS ONLY.

THE CONTRACTOR SHALL SATISFY HIMSELF THAT ALL DIMENSIONS AND INFORMATION SHOWN ARE CORRECT.

PRIOR TO COMMENCEMENT OF WORK REPORT ANY DISCREPANCIES TO THE ARCHITECT.

VARIATIONS AND MODIFICATIONS TO WORK SHOWN WILL NOT BE ALLOWED WITHOUT WRITTEN PERMISSION OF THE ARCHITECT.

CONSULTANT

SEAL

PROVINCE OF MANITOBA ED CALNITSKY REGISTERED ARCHITECT

CALNITSKY ASSOCIATES ARCHITECTS

ARCHITECTURE
124 Nassau Street North
Tel: (204) 453-6441

INTERIOR DESIGN
Winnipeg, Manitoba R3L 2H1
Fax: (204) 453-3392
E-mail: caa@escape.ca

PROJECT TITLE

ADDITION & RENOVATION OF WINAKWA COMMUNITY CENTRE

980 WINAKWA RD, WINNIPEG

SHEET TITLE

DETAIL SECTIONS

DRAWN BY	SCALE	SHEET NUMBER
CS	AS SHOWN	A6.5
CHECKED BY	DATE	
CS, BM	2010.05.14	
PROJECT NO.	REV. DATE	REV. NO.
09-012		