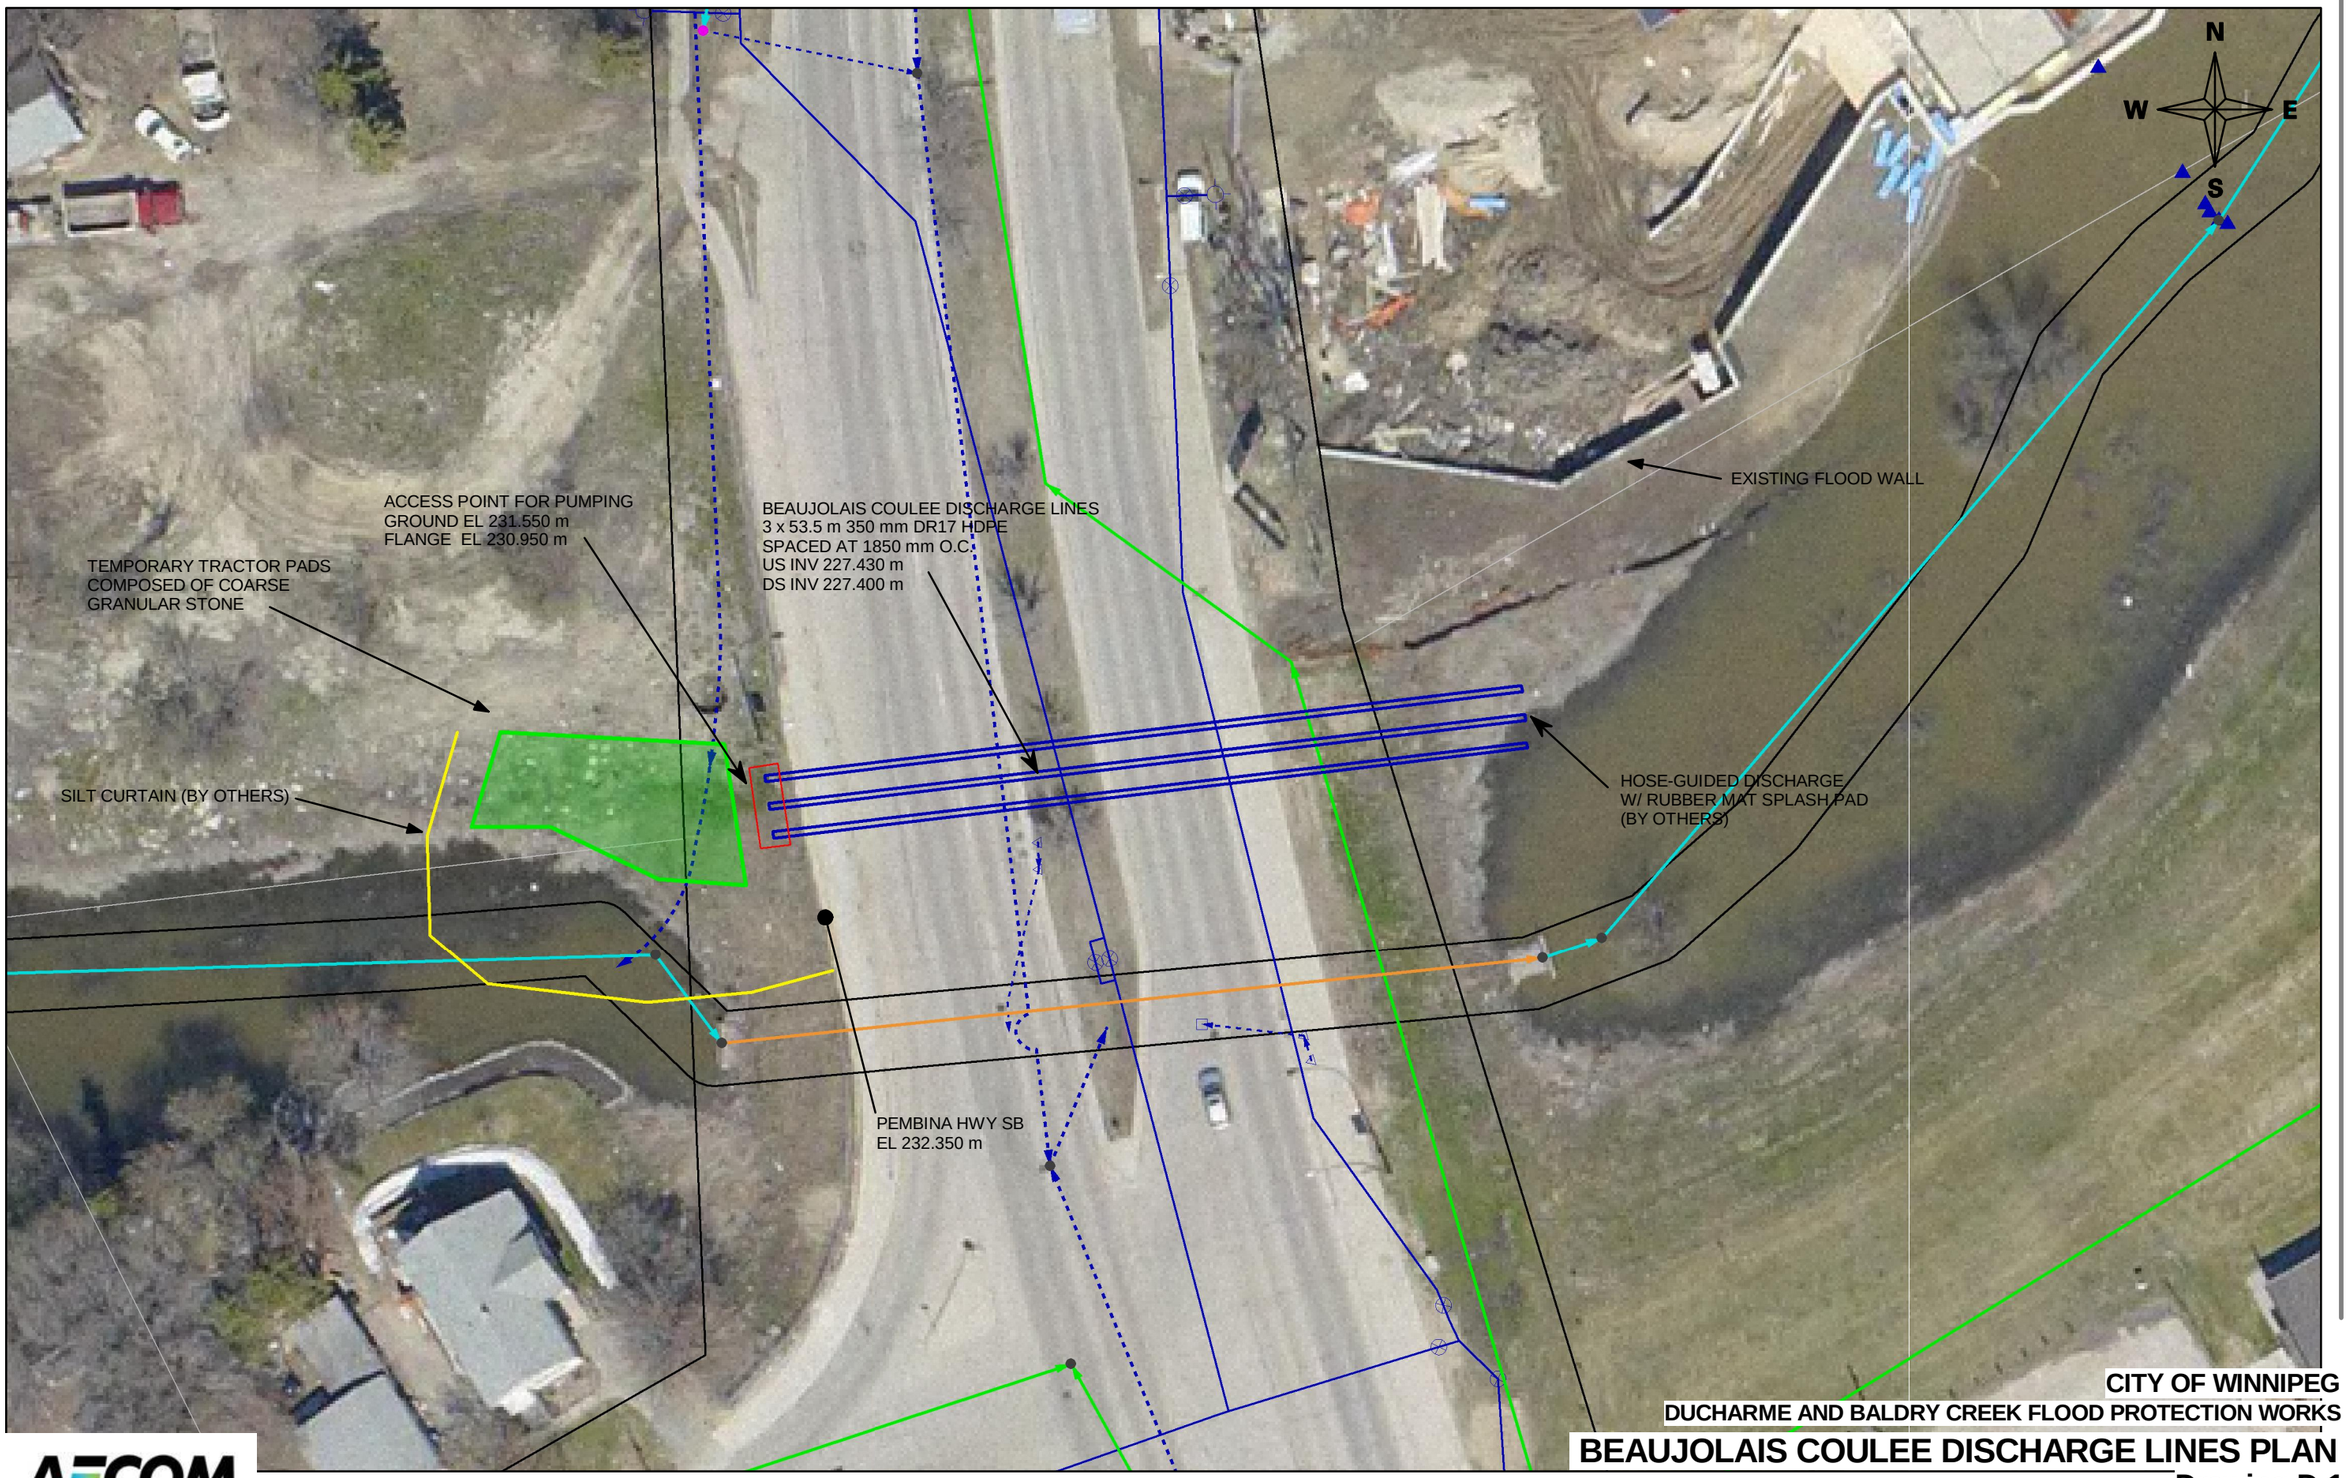

AECOM

CITY OF WINNIPEG

DUCHARME AND BALDRY CREEK FLOOD PROTECTION WORKS

BEAUJOLAIS COULEE DISCHARGE LINES PLAN

Drawing D-1