PRELIMINARY
FOR DISCUSSION ONLY
NOT FOR CONSTRUCTION

Crystal Fountains
International Water Feature Specialists

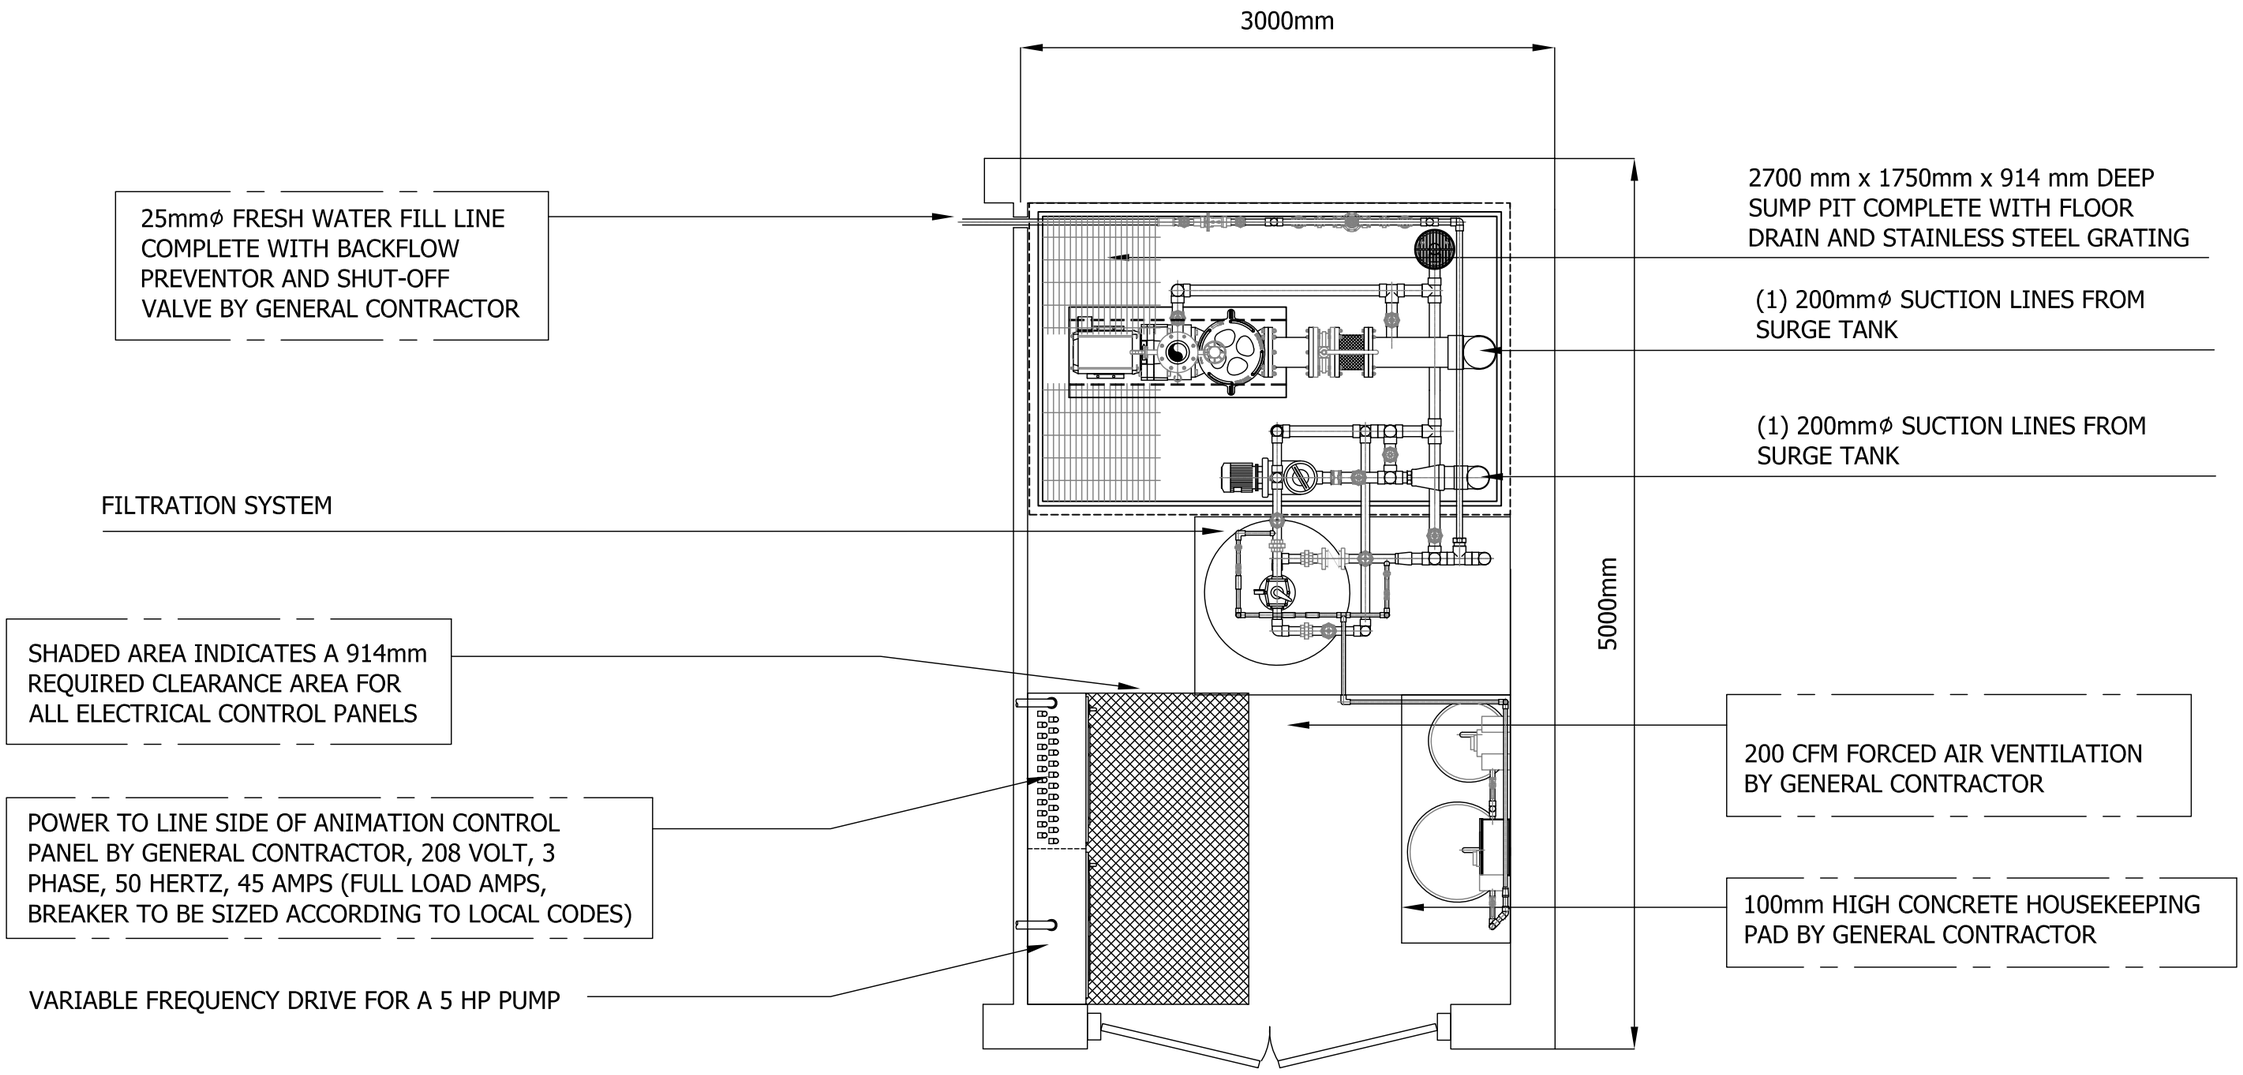

4970
MPFD

TRANSCONA CONTINENTAL

PRELIMINARY EQUIPMENT ROOM PLAN

REV.

DATE: DEC. 22 2010