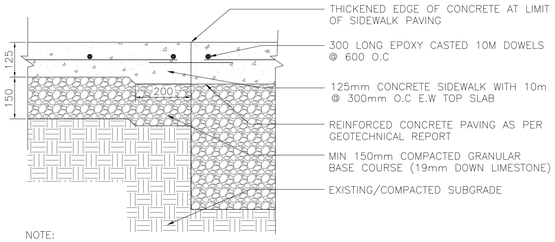

NOTE:

CONTRACTOR TO REMOVE ALL UNSUITABLE SUBGRADE JOINTS AS PER CITY OF WINNIPEG SPECIFICATIONS

1 CONCRETE SIDEWALK
L1 N.T.S.

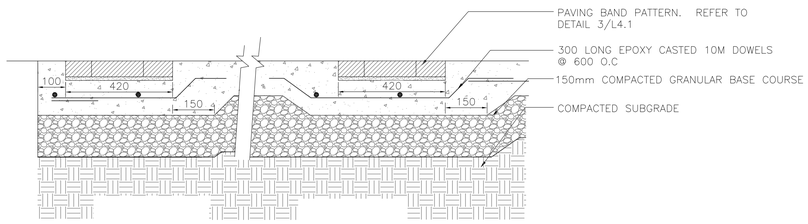

2 CONCRETE SIDEWALK WITH UNIT PAVER INSERT
L1 N.T.S.

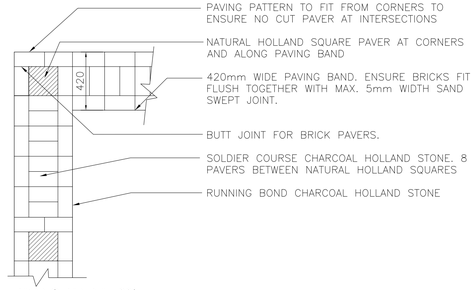

PAVING BAND AT 90° CORNER

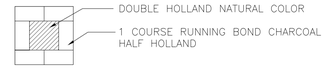

SQUARE BLOCK

3 PAVING DETAILS
L1 N.T.S.

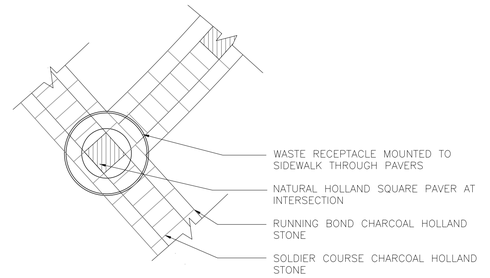

PAVING BAND AT INTERSECTION

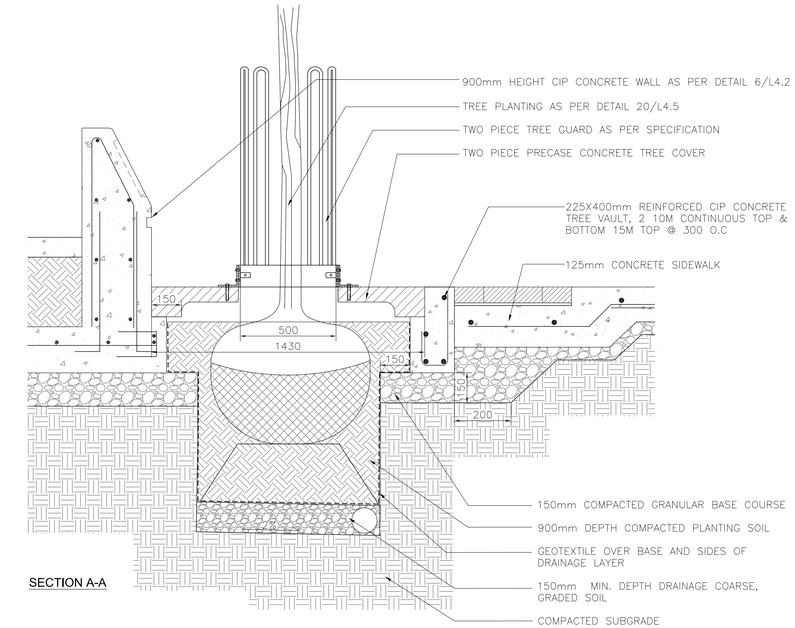

SECTION A-A

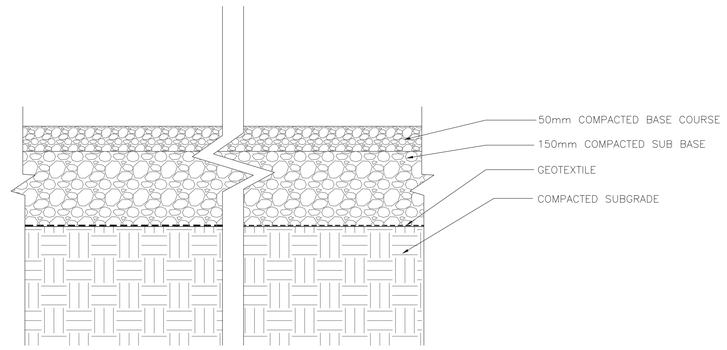

5 COMPACTED LIMESTONE PAVING
L1 N.T.S.

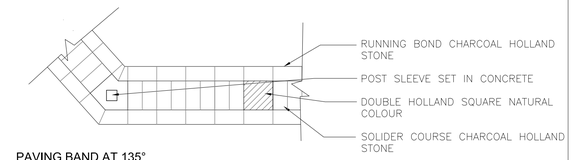

PAVING BAND AT 135° CORNER

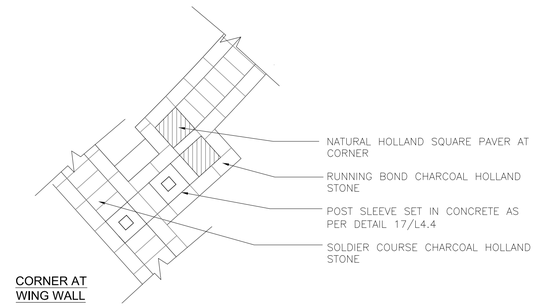

CORNER AT WING WALL

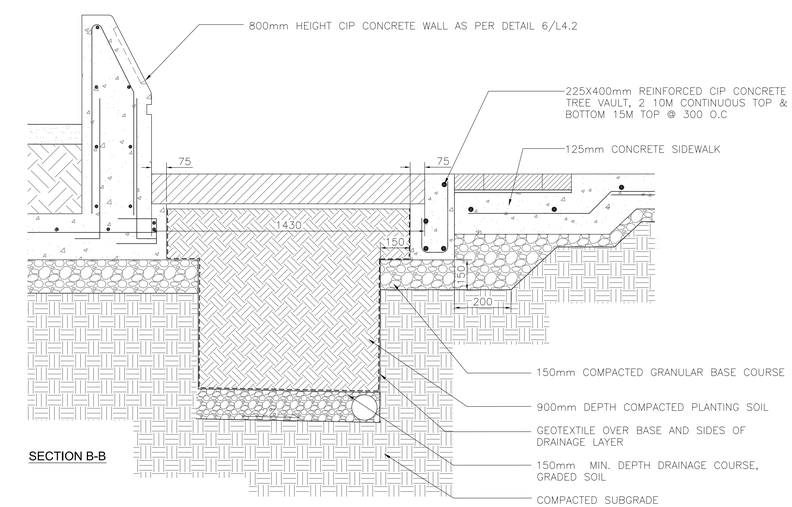

SECTION B-B

4 TYPICAL TREE VAULT SECTION
L1 N.T.S.

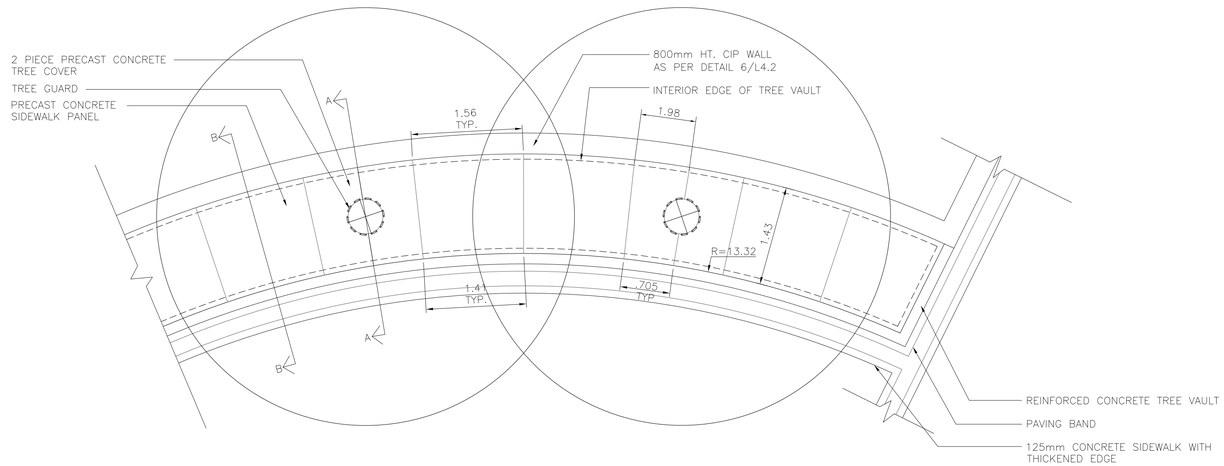

TREE VAULT PLAN

No.	Revisions	Date	By
Date	Scale		
11-04-11	AS NOTED		
Designed By	Drawn By	Checked By	
AH	PB/MH	JW	

Seals

McGOWAN·RUSSELL

Client
TRANSCONA BIZ

Project Title
TRANSCONA CENTENNIAL SQUARE

Sheet Title
DETAILS

Project No. 10-025

Drawing No. L4.1

FILE: