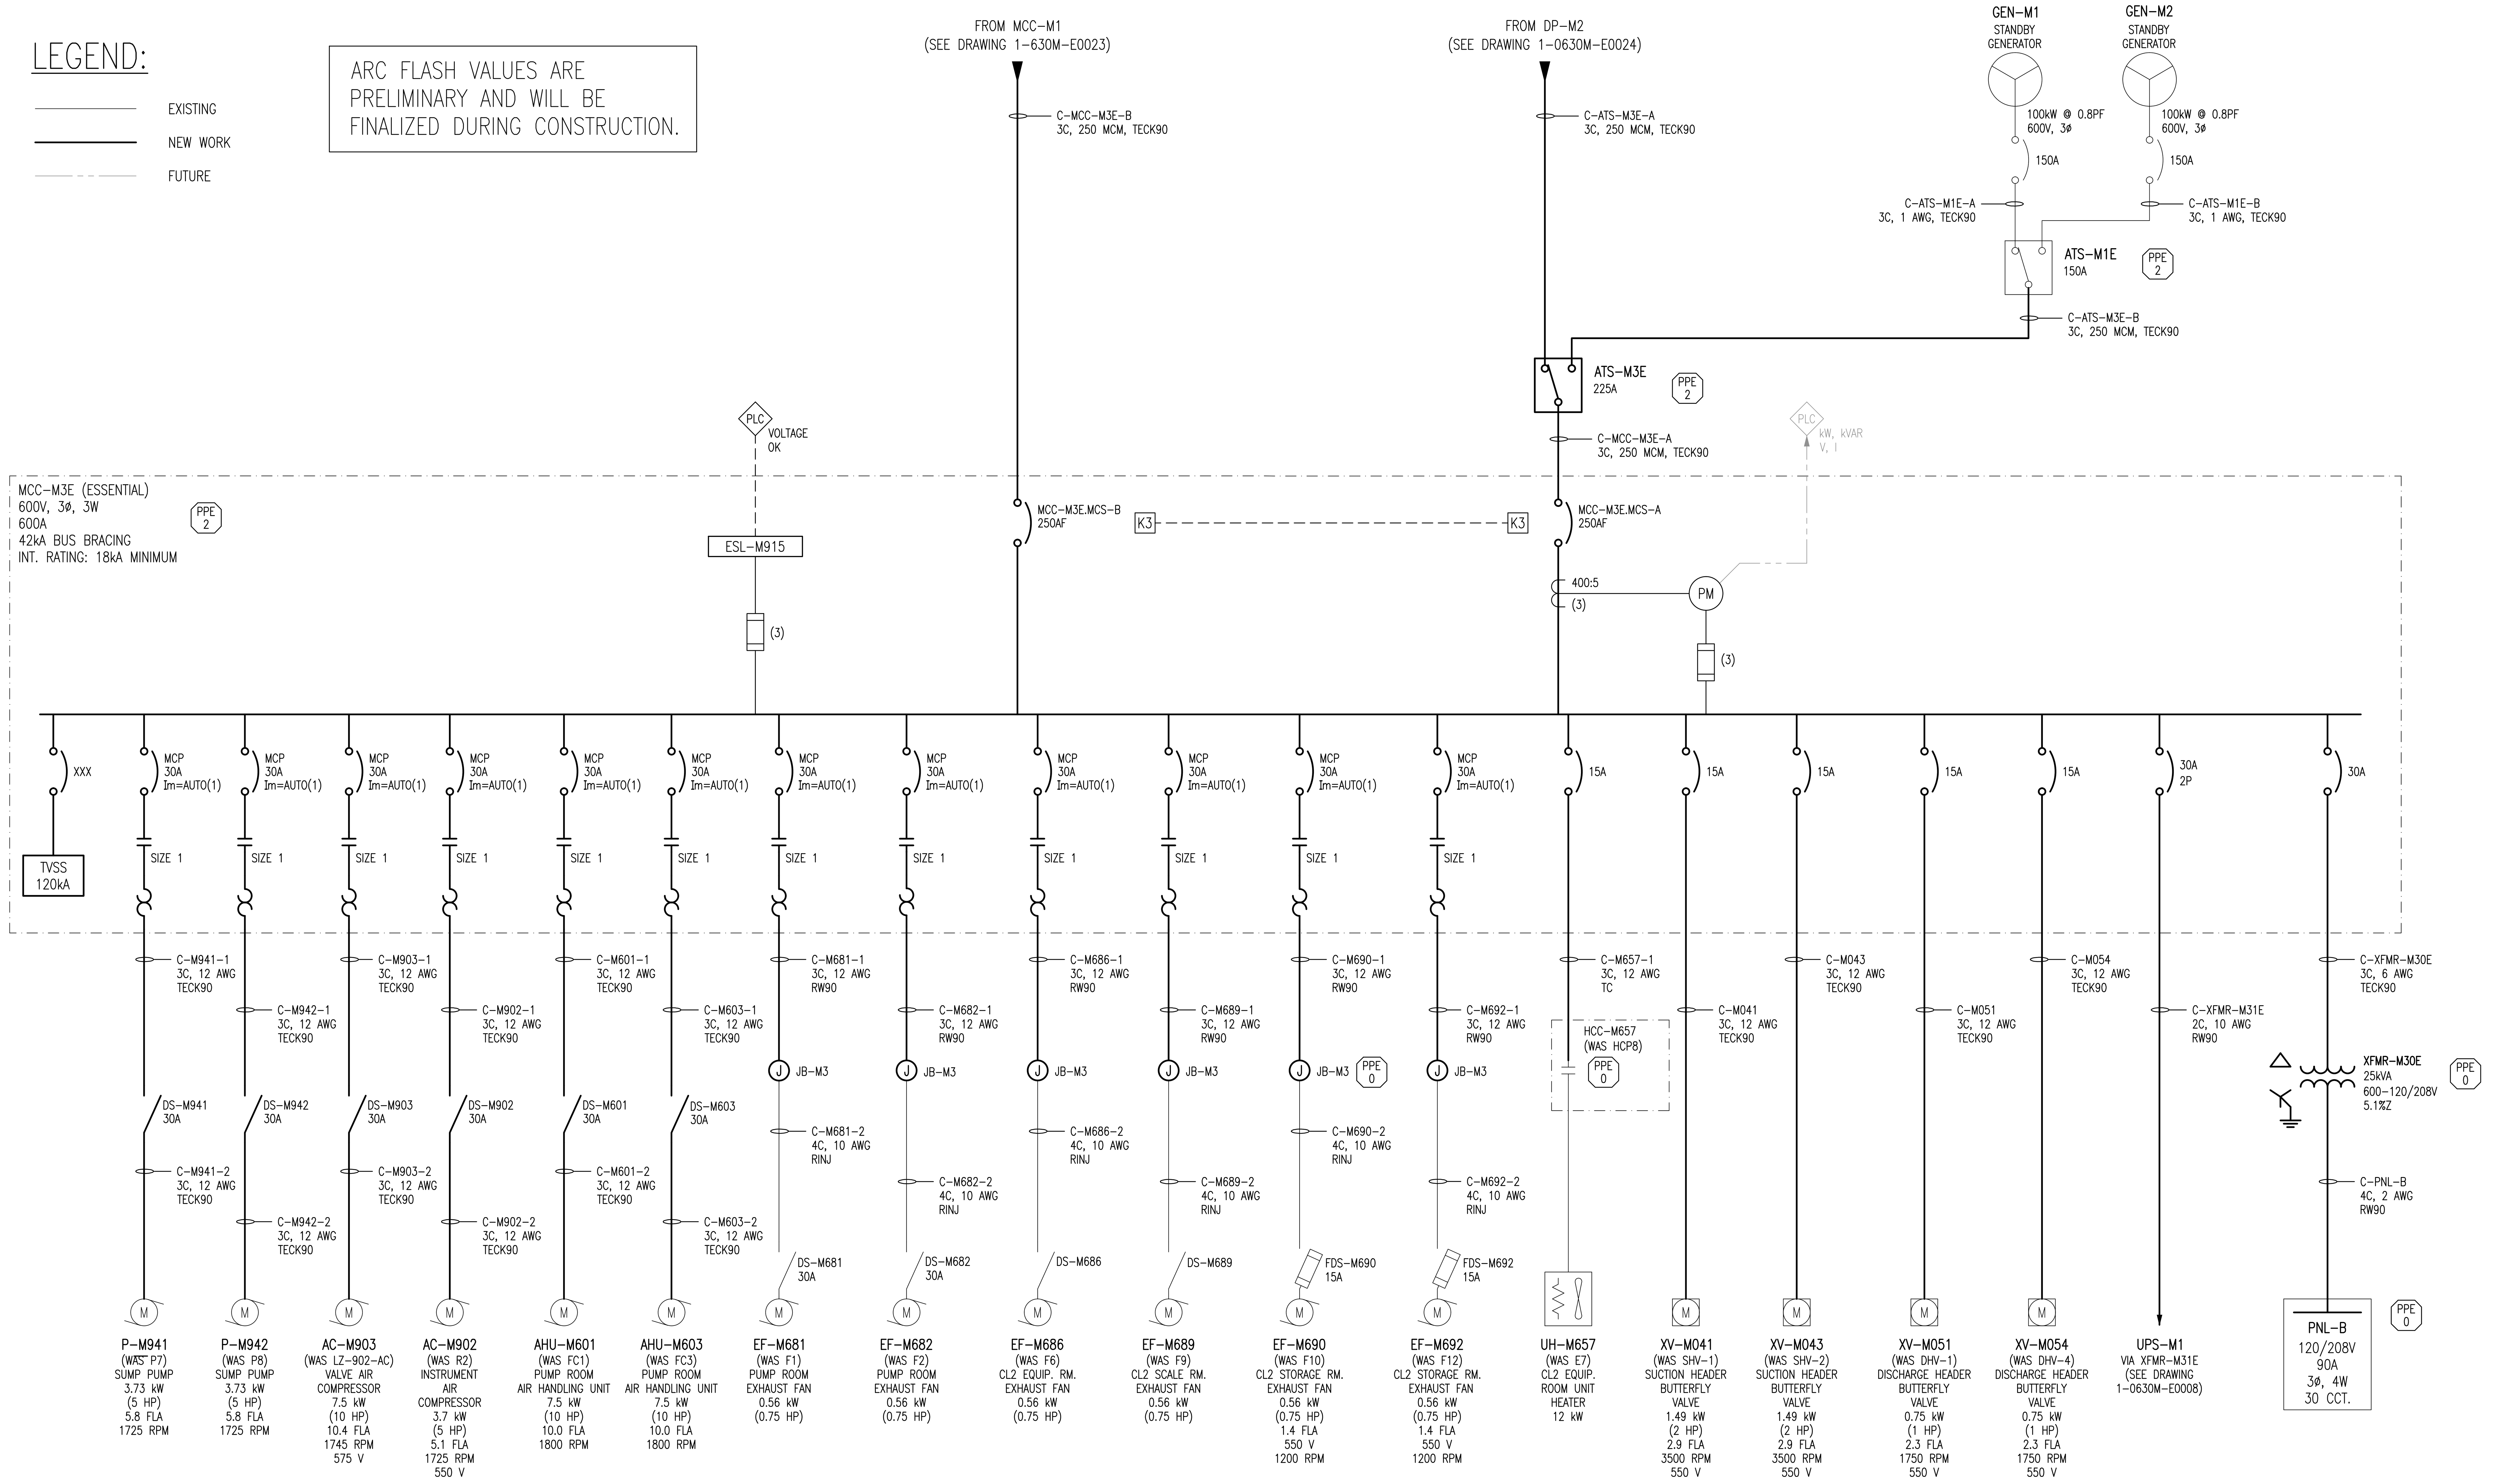

A1 SIZE - 594mm x 841mm

LAST SAVE: 2012/07/26 - 3:55pm
PATH: M:\508955\4ENG\47ELE\DD - General DWG\1-0630M-E0025-001-00.dwg

DRAWING NUMBER	REFERENCE DRAWINGS
1-0630M-E0028	MCC SCHEDULES, MCC-M1 AND MCC-M3E
1-0630M-E0027	MCC ELEVATION AND DETAILS
1-0630M-E0001	ELECTRICAL SINGLE LINE DIAGRAM LEGEND AND DETAILS

APEGM
Certificate of Authorization
SNC-Lavalin Inc.
No. 4489

NO.	REVISIONS	DATE	DESIGN	CHECK
00	ISSUED FOR TENDER, BID OPP. 490-2012	2012/07/23	BJC	CJR

SNC·LAVALIN
SNC-LAVALIN INC.
148 Nature Park Way
Winnipeg, MB, Canada R3P 0X7
204-786-8080

DESIGNED BY: B. CLEVEN
CHECKED BY: C. REIMER
DRAWN BY: S. FUNK
APPROVED BY: C. REIMER
SCALE: NTS
RELEASED FOR CONSTRUCTION
BY:
DATE:
DATE: 2011/01/25
CONSULTANT NO.: 508955-0000-47DD-0025

ENGINEER'S SEAL

PRELIMINARY
NOT TO BE USED FOR CONSTRUCTION

Winnipeg
THE CITY OF WINNIPEG
WATER AND WASTE DEPARTMENT

MACLEAN WATER PUMPING STATION

ELECTRICAL SINGLE LINE DIAGRAM
MCC-M3E ESSENTIAL MCC

CITY DRAWING NUMBER	SHEET	REV.	SIZE
1-0630M-E0025	001	00	A1

1-0630M-E0025-001-00.dwg