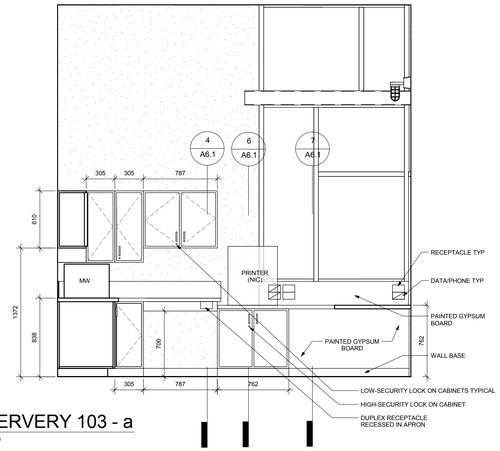

1 SERVERY 103 - a
1 : 30

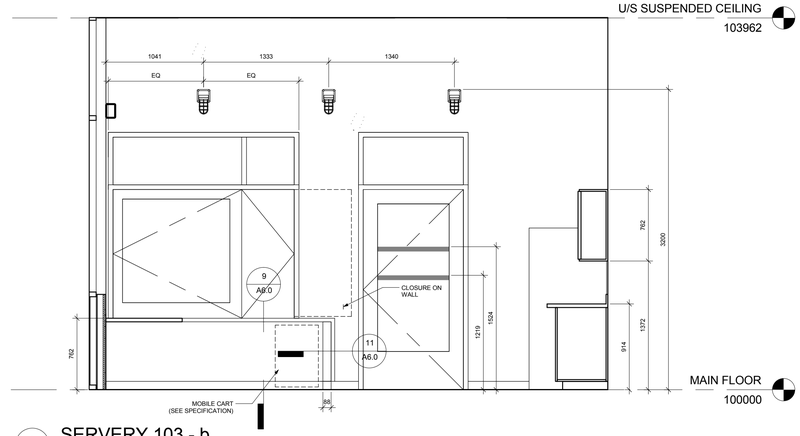

2 SERVERY 103 - b
1 : 30

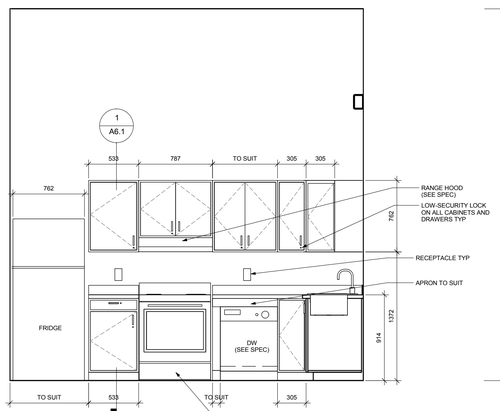

3 SERVERY 103 - c
1 : 30

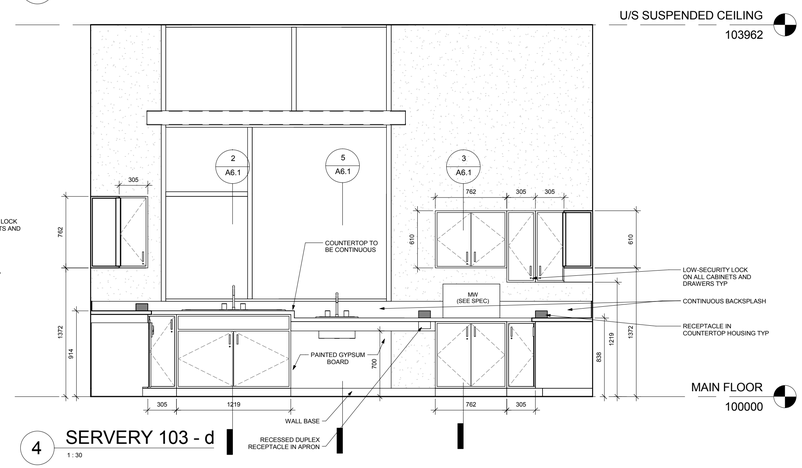

4 SERVERY 103 - d
1 : 30

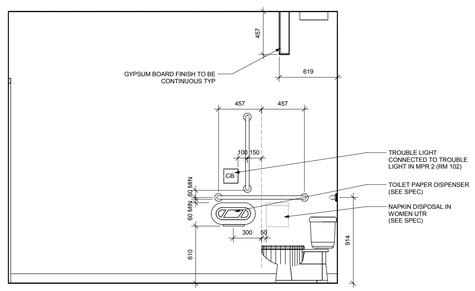

5 UTR 105 - a
1 : 30

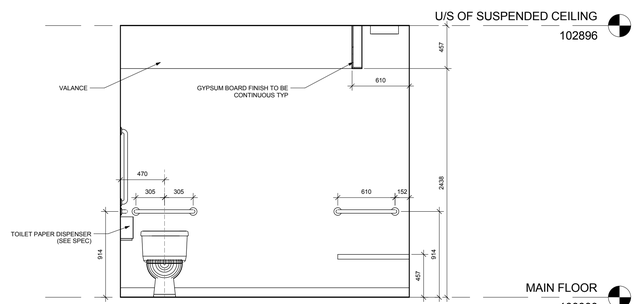

6 UTR 105 - b
1 : 30

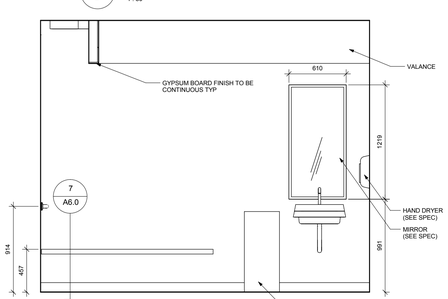

7 UTR 105 - c
1 : 30

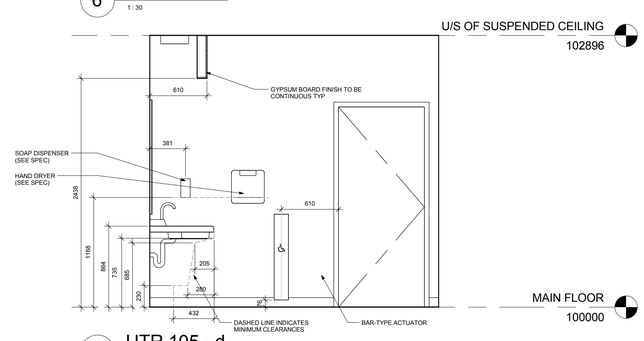

8 UTR 105 - d
1 : 30

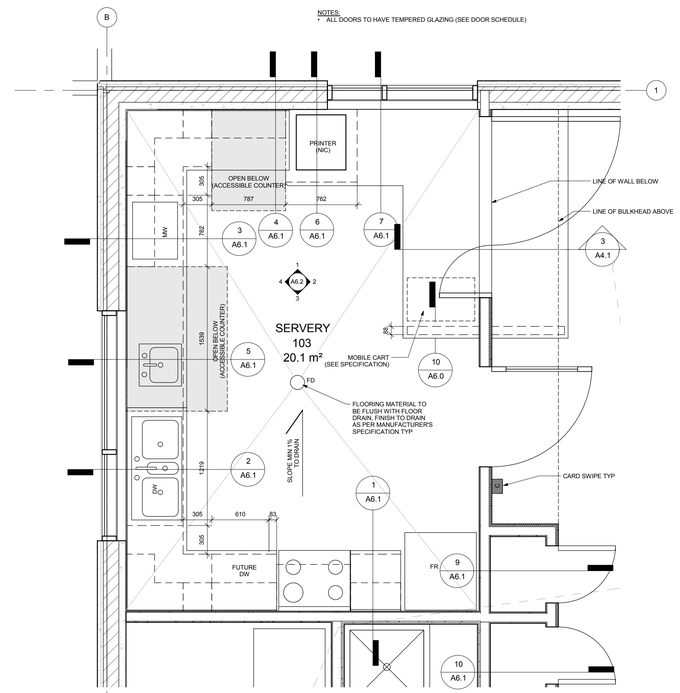

9 DETAIL SERVERY PLAN
1 : 30

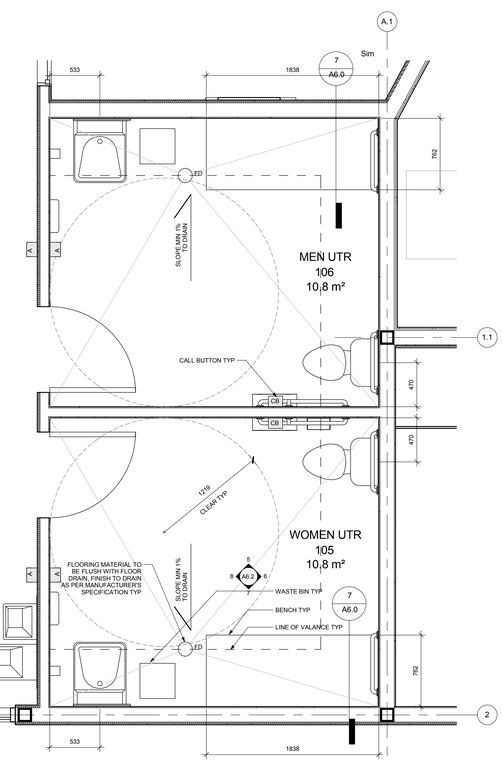

10 DETAIL UNIVERSAL TOILET ROOM (UTR) PLAN
1 : 30

PROJECT NORTH

bridgmancollaborative ARCHITECTURE
www.bridgmancollaborative.ca
678 MAIN STREET WINNIPEG, MB R3B 1E4
204 488 3857 tel. 204 488 0216 fax.
bridgmancollaborative

PROVINCE OF MANITOBA
DENIS BRIDGMAN
APR 12/13
REGISTERED ARCHITECT

Winnipeg
THE CITY OF WINNIPEG PLANNING, PROPERTY AND DEVELOPMENT DEPARTMENT
MUNICIPAL ACCOMMODATIONS DIVISION
4TH FLOOR - 185 KING STREET
R3B 1J1

Project:
MAYFAIR RECREATION CENTRE
40 MAYFAIR PLACE

Project Number:	2011-112
Bid Opportunity Number:	556-2012

Drawing Title:
DETAIL PLANS & INTERIOR ELEVS.

#	Issue/Revision	Date
1	66% REVIEW	AUG 16 2012
2	66% REISSUE REVIEW	NOV 26 2012
3	99% REVIEW	MAR 6 2013
4	ISSUED FOR TENDER	APR 12 2013

Sheet No: A6.2

This drawing is property of the Architect and cannot be reproduced or used without the consent of the Architect. The contractor is responsible for checking and verifying all levels and dimensions and shall report all discrepancies to the Architect and obtain clarification prior to commencing work.