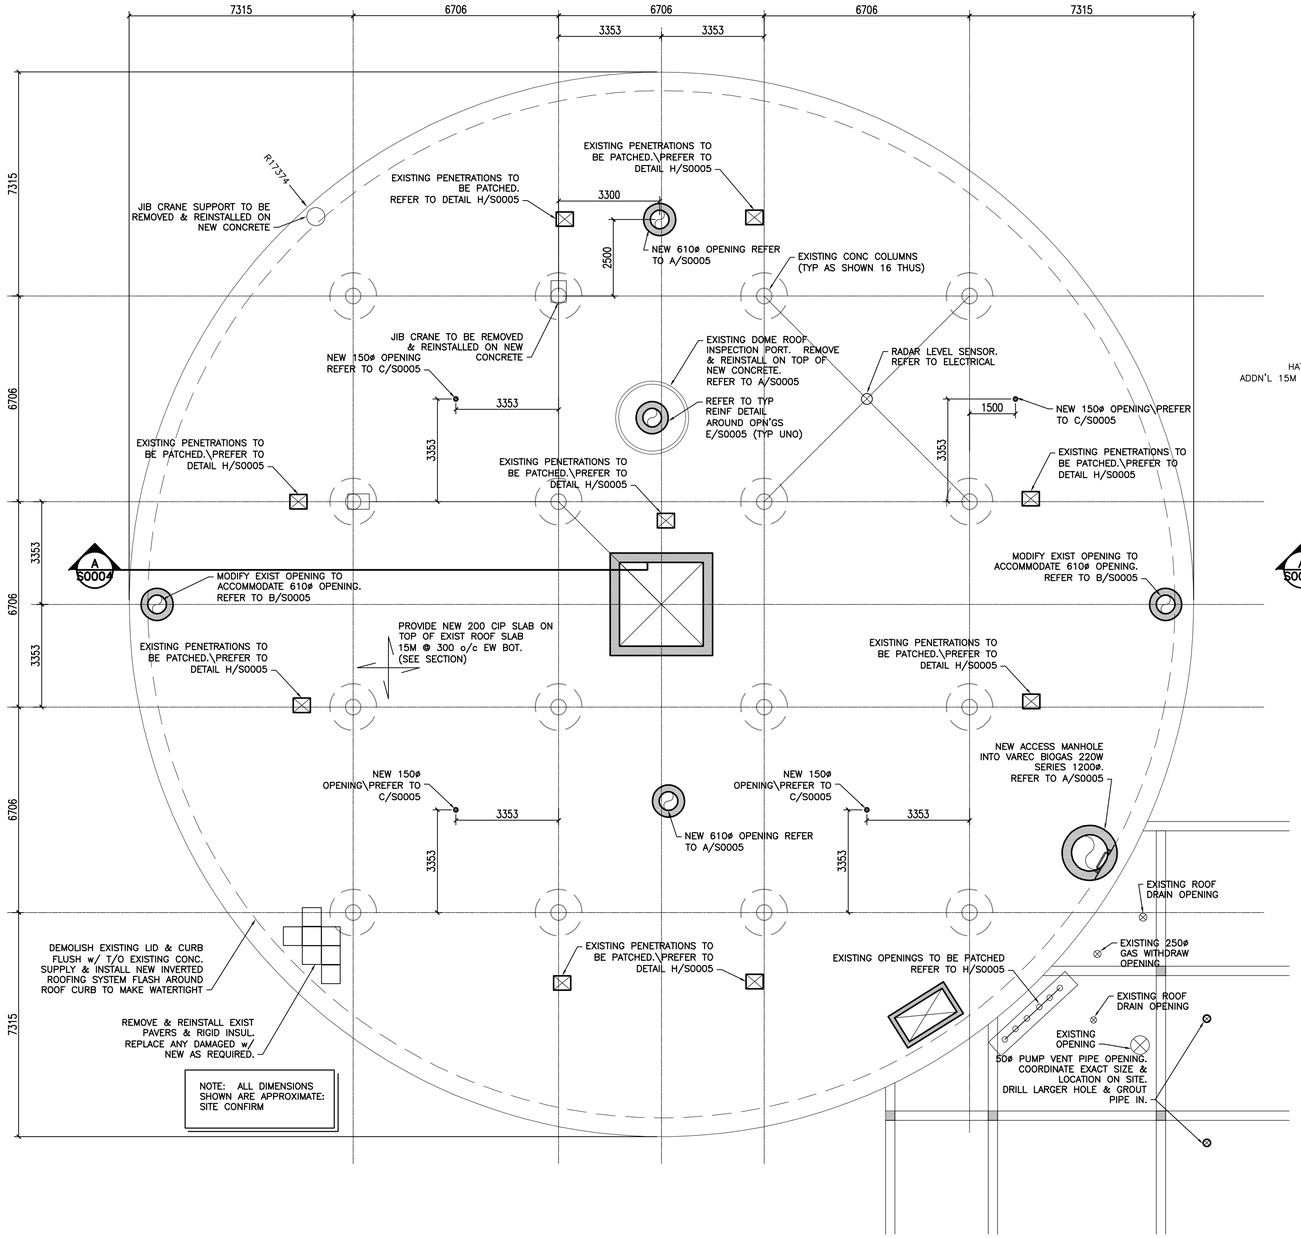

N

1 — EXISTING DIGESTER TANK NO. 11 ROOF PLAN
1:100

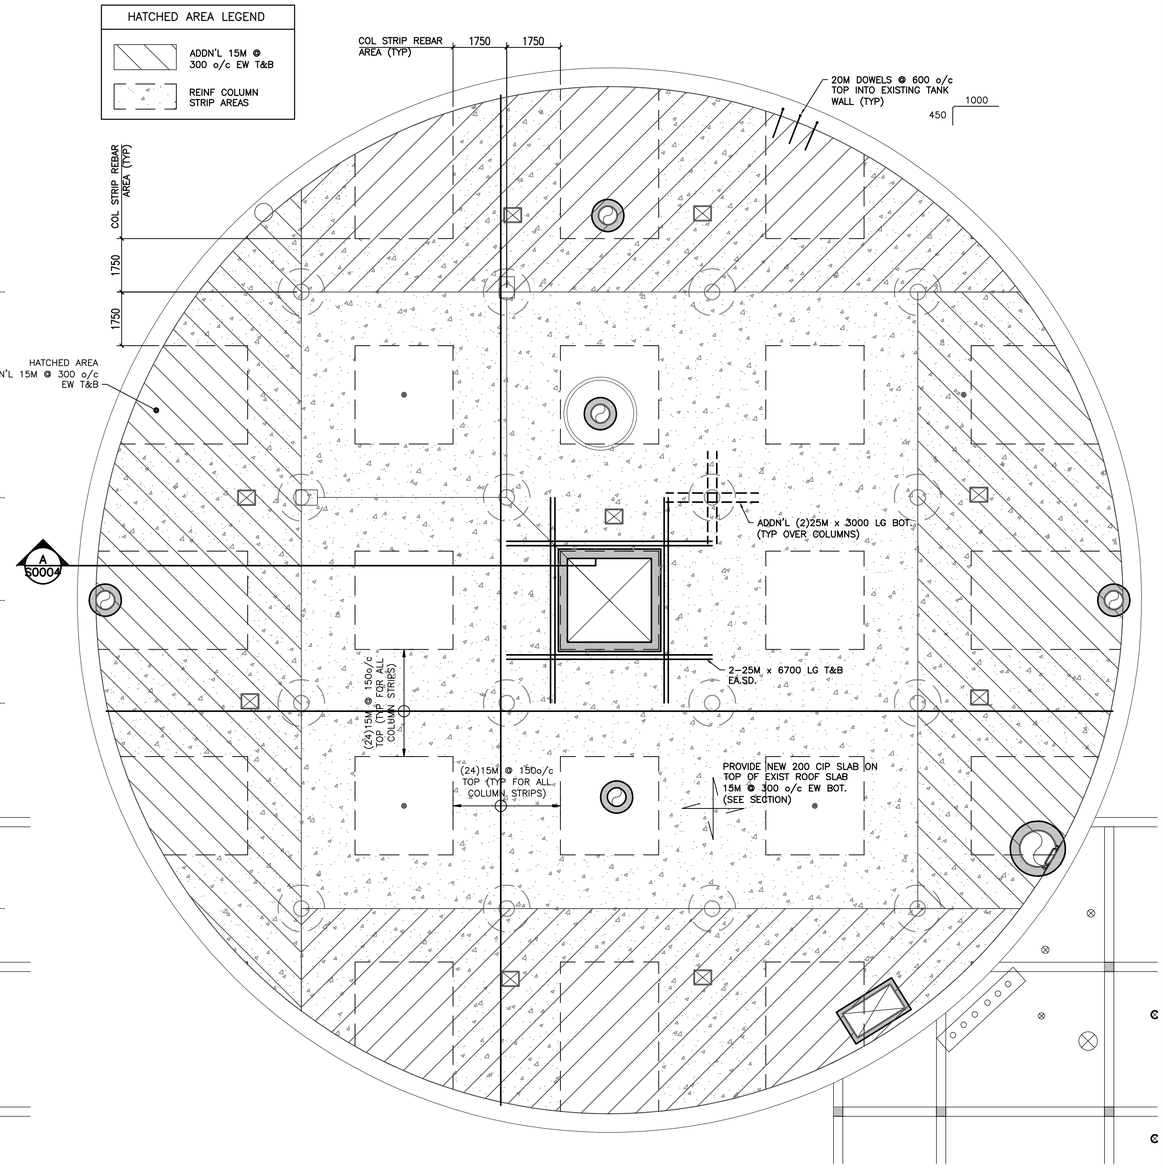

N

2 — EXISTING DIGESTER TANK NO. 11 ADDN'L REINF PLAN
1:100

LOCATION APPROVED
UNDERGROUND STRUCTURES

SUPV. U/G STRUCTURES COMMITTEE — DATE

NOTE:
LOCATION OF UNDERGROUND STRUCTURES AS SHOWN ARE BASED ON THE BEST INFORMATION AVAILABLE BUT NO GUARANTEE IS GIVEN THAT ALL EXISTING UTILITIES ARE SHOWN OR THAT THE GIVEN LOCATIONS ARE EXACT. CONFIRMATION OF EXISTENCE AND EXACT LOCATION OF ALL SERVICES MUST BE OBTAINED FROM THE INDIVIDUAL UTILITIES BEFORE PROCEEDING WITH CONSTRUCTION.

APEGM
Certificate of Authorization
Stantec Consulting Ltd.
No. 1301

B.M.
ELEV.

NO.	REVISIONS	DATE	BY
3	ISSUED FOR TENDER	12.11.01	S.K.B
2	ISSUED FOR 95% REVIEW	12.09.12	S.K.B
1	ISSUED FOR 60% REVIEW	12.07.27	S.K.B

Stantec

Stantec Consulting Ltd.
905 Waverley Street, Winnipeg, Manitoba
Tel 204-489-5900 Fax 204-453-9012

DESIGNED BY	B.F.	CHECKED BY	BF
DRAWN BY	I.R.	APPROVED BY	S.K.B.
HOR. SCALE: / VERTICAL:	AS SHOWN	RELEASED FOR CONSTRUCTION:	
DATE	2011.12.15	DATE	

ENGINEER'S SEAL

ORIGINAL SEALED BY B.E. FRASER P. ENG. 12.11.01

BID OPPORTUNITY NO. 573-2012

Winnipeg

THE CITY OF WINNIPEG
WATER AND WASTE DEPARTMENT

NORTH END WATER POLLUTION CONTROL CENTRE
REHABILITATION OF DIGESTER No. II AND SLUDGE TANK No. 5 AND 7

DIGESTER No. II - PLANS & SECTIONS

CITY DRAWING NUMBER: I-0101D-S0003-001

SHEET 5 OF 29

V:\1121\active\121213000_NEWPCC Digester\drawings\402_design\sheet_files\03_structural\1-0101D-S0003-001.dwg
2012 October 10, 11:9 AM