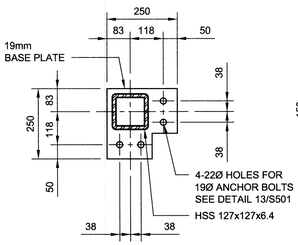

1 DETAIL - MARK 'BP1'
1 : 10

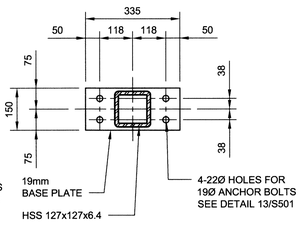

2 DETAIL - MARK 'BP2'
1 : 10

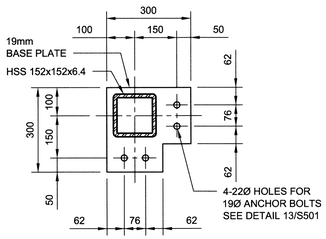

3 DETAIL - MARK 'BP3'
1 : 10

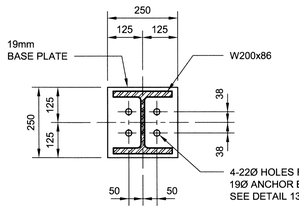

4 DETAIL - MARK 'BP4'
1 : 10

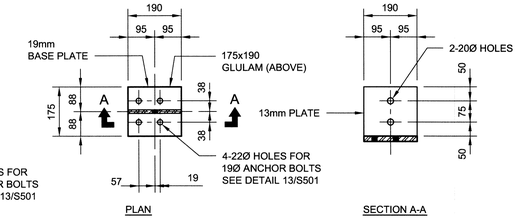

NOTE: DETAIL FOR REFERENCE ONLY.
GLULAM SUPPLIER TO DESIGN BASE PLATE.

5 DETAIL - MARK 'BP5'
1 : 10

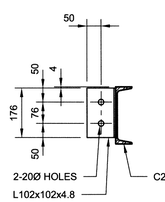

6 DETAIL - MARK 'BP6'
1 : 10

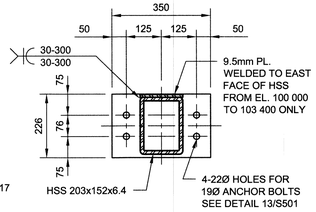

7 DETAIL - MARK 'BP7'
1 : 10

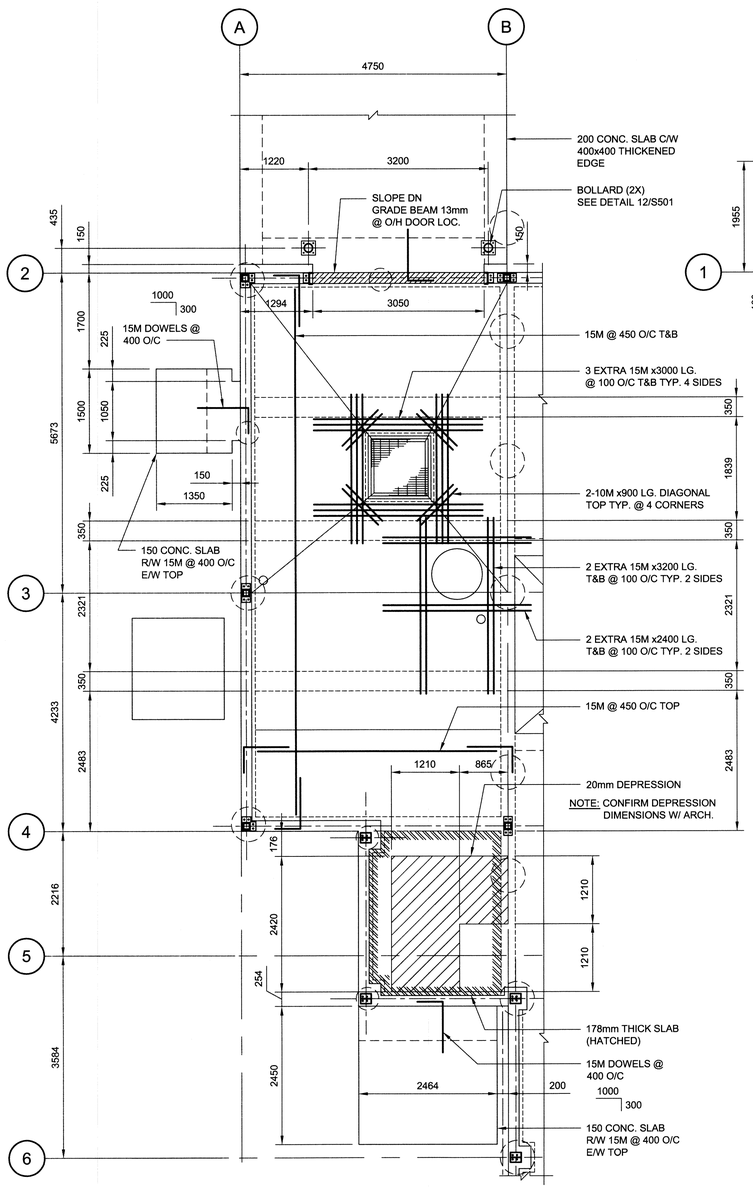

8 DETAIL
1 : 50

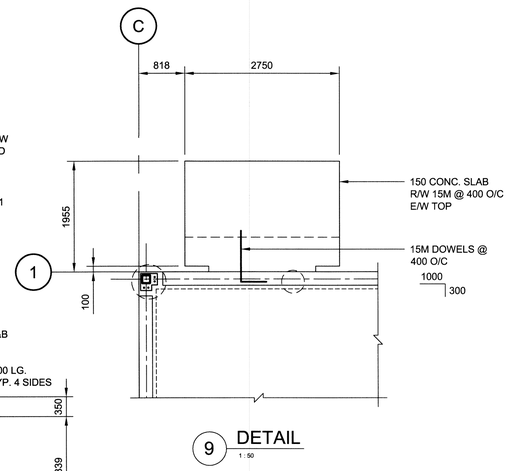

9 DETAIL
1 : 50

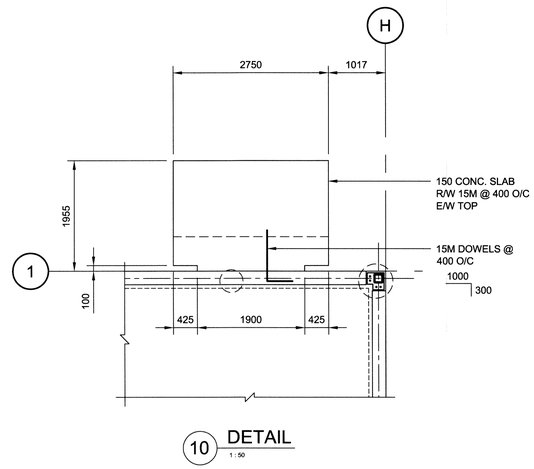

10 DETAIL
1 : 50

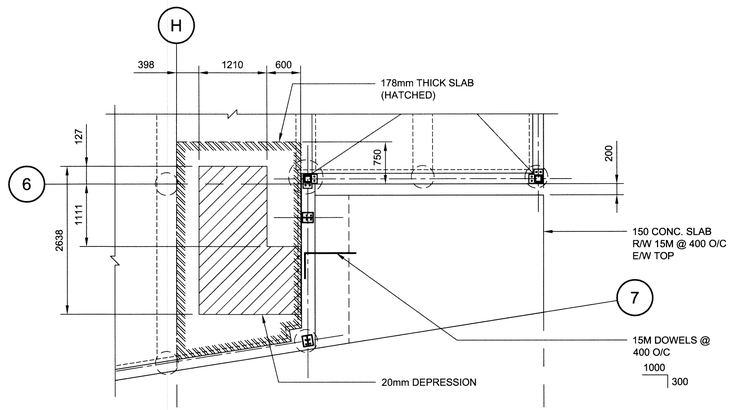

NOTE: CONFIRM DEPRESSION
DIMENSIONS W/ ARCH.

11 DETAIL - DEPRESSION ROOM 100
1 : 20

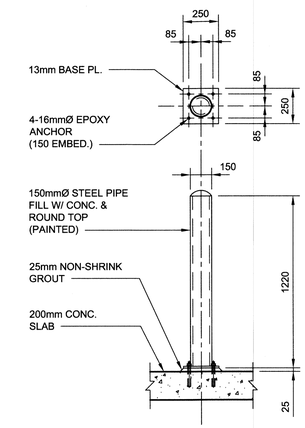

12 BOLLARD DETAIL
1 : 20

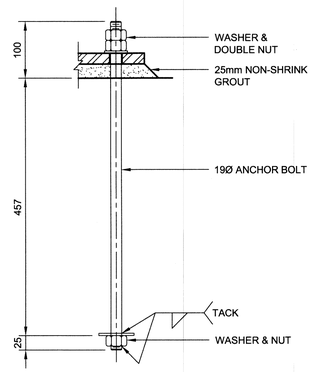

13 ANCHOR BOLT DETAIL
1 : 5

bridgmancollaborative
ARCHITECTURE
678 MAIN STREET WINNIPEG, MB R3B 1E4
204 488 3857 tel. 204 488 0216 fax.
www.bridgmancollaborative.ca

bridgmancollaborative

KGS GROUP
CONSULTING ENGINEERS

Winnipeg
THE CITY OF WINNIPEG PLANNING, PROPERTY AND DEVELOPMENT DEPARTMENT
MUNICIPAL ACCOMMODATIONS DIVISION
4TH FLOOR - 185 KING STREET
R3B 1J1

Project:
EAST ELMWOOD COMMUNITY CENTRE
490 KEENLEYSIDE,
WINNIPEG, MB

Project Number:	2013-041
Bid Opportunity Number	748-2013

Drawing Title:
DETAILS

#	Issue/Revision	Date
0	- ISSUED FOR TENDER	2013.12.05

Design By:	PPG
Date:	2013.10.24
Design Check:	PB.
Date:	2013-12-05
Drawn By:	SNH
Date:	2013.10.24
DWG Check:	PG
Date:	2013-12-05

Sheet No: S501

APEGM
Certificate of Authorization
KGS Group
No. 245

PROVINCE OF MANITOBA
P.P. BLOOM
Member
24287
REGISTERED PROFESSIONAL ENGINEER
2013-12-05

This drawing is property of the Consultant and cannot be reproduced or used without the consent of the Consultant. The contractor is responsible for checking and verifying all levels and dimensions and shall report all discrepancies to the Consultant and obtain clarification prior to commencing work.

FileName: P:\Projects\2013\13-1409-002\Doc.Control\ToBeIssued\DWG\748-2013_Drawing_S501-Rev 0.dwg - Tab: Layout1 Plotted By: DDeroche 13/12/05 [Thu 12:35pm]