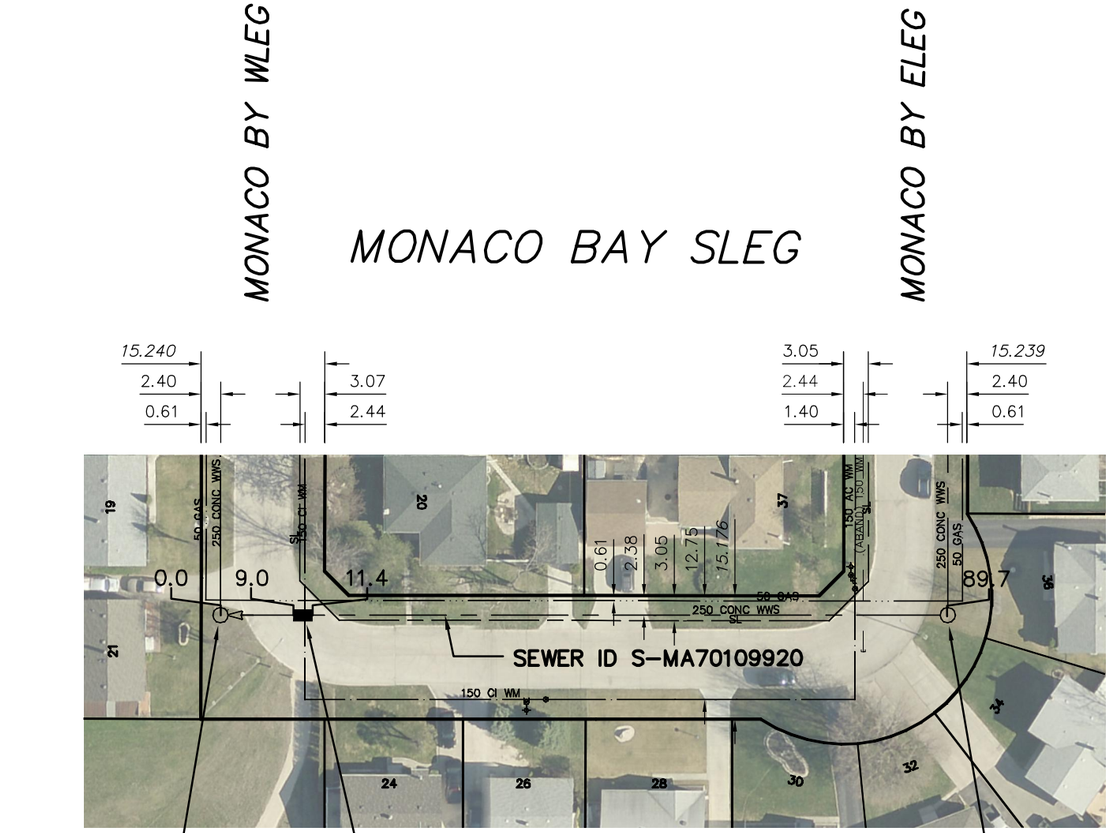

SEWER JUNCTION INFORMATION FROM SEWER VIDEO INSPECTION
SEWER ID S-MA70109920

DISTANCE FROM MH ID S-MH50005427

DISTANCE	DIAMETER	CLOCK
21.5	100	4
21.9	150	1
37.8	150	2
39.0	150	2
54.9	150	3
70.7	150	1

SEWER JUNCTION INFORMATION FROM SEWER VIDEO INSPECTION
SEWER ID S-MA70109920

DISTANCE FROM MH ID S-MH50005429

DISTANCE	DIAMETER	CLOCK
2.2	150	8
6.8	150	10
7.2	150	8

WARNING

IF POWER EQUIPMENT OR EXPLOSIVES ARE TO BE USED FOR EXCAVATION ON THIS PROJECT THE CONTRACTOR MUST:

1) NOTIFY THE GAS COMPANY OF THE PROPOSED LOCATION OF EXCAVATION.

2) TAKE PRECAUTION TO AVOID DAMAGE TO GAS COMPANY INSTALLATIONS.

SEE PROVINCIAL REGULATION 210/72 FOR DETAILS

METRIC
WHOLE NUMBERS INDICATE MILLIMETRES
DECIMALIZED NUMBERS INDICATE METRES

0.0 10.0 20.0 30.0 40.0

LOCATION APPROVED
UNDERGROUND STRUCTURES

SUPV. U/G STRUCTURES COMMITTEE _____ DATE _____

NOTE:

LOCATION OF UNDERGROUND STRUCTURES AS SHOWN ARE BASED ON THE BEST INFORMATION AVAILABLE BUT NO GUARANTEE IS GIVEN THAT ALL EXISTING UTILITIES ARE SHOWN OR THAT THE GIVEN LOCATIONS ARE EXACT. CONFIRMATION OF EXISTENCE AND EXACT LOCATION OF ALL SERVICES MUST BE OBTAINED FROM THE INDIVIDUAL UTILITIES BEFORE PROCEEDING WITH CONSTRUCTION.

B.M.
ELEV.

CONSTRUCTION COMPLETION DATE: YYYY MM DD

NO.	REVISIONS	DATE	BY

DESIGNED BY: TS
CHECKED BY: SC
DRAWN BY: MA
APPROVED BY: KZ
SCALE: HORIZONTAL 1:750 VERTICAL
RELEASED FOR CONSTRUCTION
DATE: 2014 12 11
DATE
PLOT DATE: 2014 12 11

ENGINEER'S SEAL
ORIGINAL SIGNED BY S.R.J. COURNOYER 14/12/10

CONSULTANT DRAWING NUMBER
-

BID OPPORTUNITY: 1172-2014
CONTRACT NUMBER: 16

FILE PATH: R:\DRAWINGS\SEWER\2014 RENEWALS\EPR AND TPR\Contract 16 (CONTRACT 6)\
FILE NAME: -.dwg

Winnipeg

THE CITY OF WINNIPEG
WATER AND WASTE DEPARTMENT
ENGINEERING DIVISION

2014 SEWER RENEWALS
AND REPAIRS

MONACO BAY (S-LEG)
MH AT MONACO BAY (W-LEG) TO
MH AT MONACO BAY (E-LEG)

SHEET 24 OF 29

CITY DRAWING NUMBER
10923