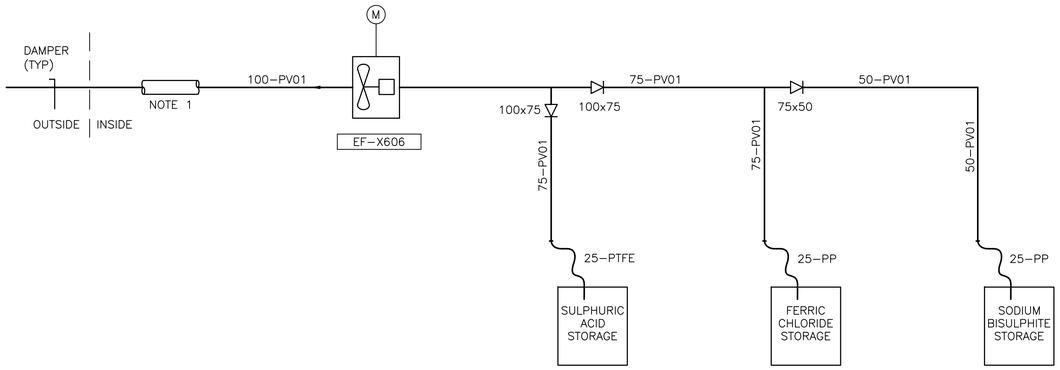

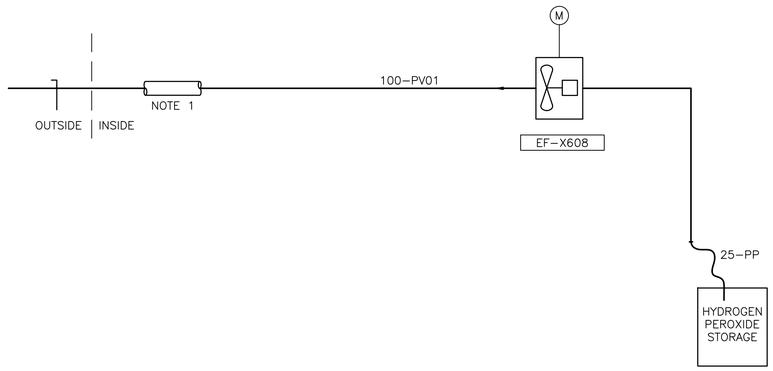

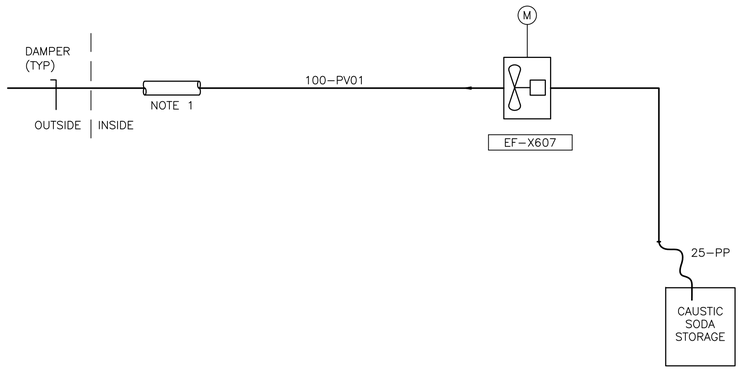

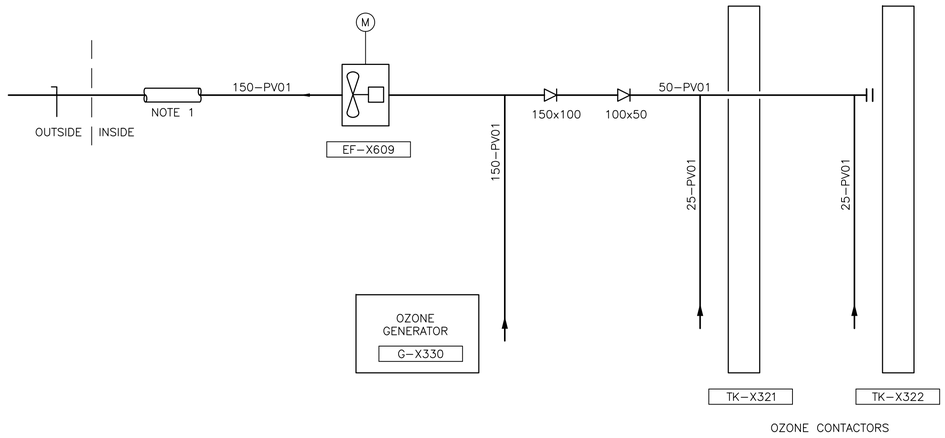

NOTE 1
PROVIDE INSULATION/ VAPOUR PROTECTION FOR MIN.
2 METERS BEFORE AN EXTERIOR WALL PENETRATION.

APEGM
Certificate of Authorization
CH2M HILL Canada Ltd.
No. 1441 Date: 2014 06 13

B.M.
ELEV.
CONSTRUCTION COMPLETION DATE: YYYY MM DD

NO.	REVISIONS	DATE	BY
0	ISSUED FOR TENDER	14/06/13	JBC

CH2MHILL®

DESIGNED BY	KG	CHECKED BY	BW
DRAWN BY	JBC	APPROVED BY	BW
SCALE: HORIZONTAL	NTS	RELEASED FOR CONSTRUCTION	
VERTICAL	–		
DATE	2014 06 13	DATE	

PLOT DATE: 2014 06 13

ENGINEER'S SEAL
PROVINCE OF MANITOBA
WILLIAMSON
Member
22834
14/06/13
REGISTERED PROFESSIONAL ENGINEER

CONSULTANT DRAWING NUMBER
WX–H0001

BID OPPORTUNITY: 355–2014

Winnipeg

THE CITY OF WINNIPEG
WATER AND WASTE DEPARTMENT
ENGINEERING DIVISION

CITY OF WINNIPEG WATER TREATMENT RESEARCH
AND PROCESS OPTIMIZATION FACILITY
HVAC
AIR FLOW SCHEMATIC

SHEET X OF X
CITY DRAWING NUMBER
1–0601X–H0001–001–00

FILE PATH: \\WINNIPEG\Proj\WinnipegCityof\462784Waterworks\DMS\DLV\
FILE NAME: 462784–H–0001.dwg