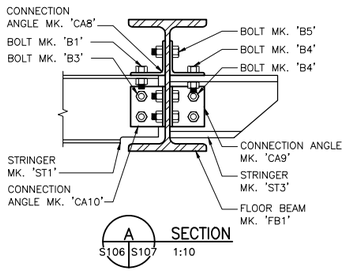

A SECTION
S106 S107 1:10

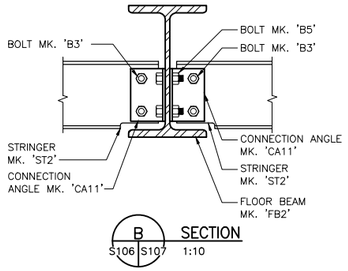

B SECTION
S106 S107 1:10

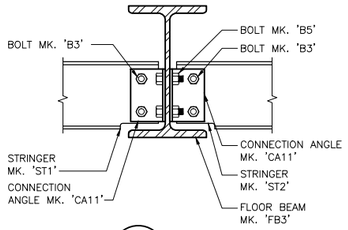

C SECTION
S106 S107 1:10

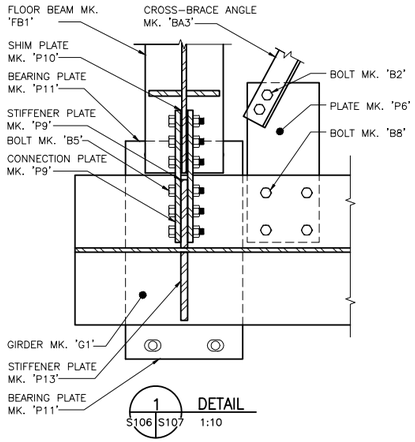

1 DETAIL
S106 S107 1:10

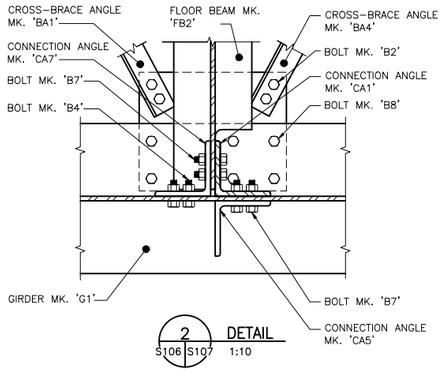

2 DETAIL
S106 S107 1:10

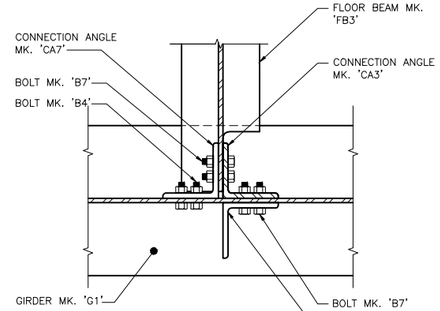

3 DETAIL
S106 S107 1:10

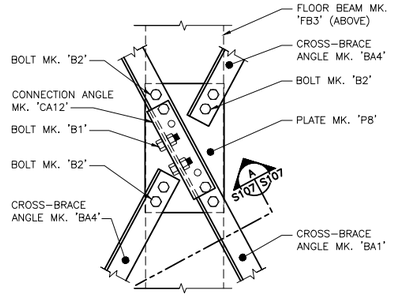

4 DETAIL
S106 S107 1:10

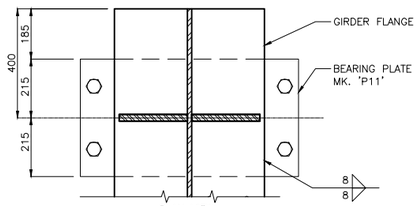

PLAN VIEW

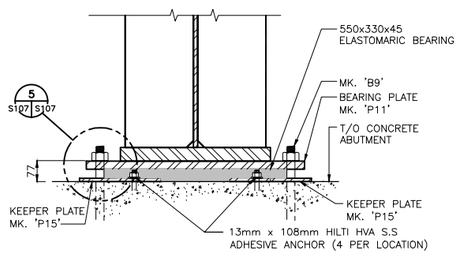

ELEVATION VIEW

ABUTMENT EXPANSION BEARING DETAIL
1:10

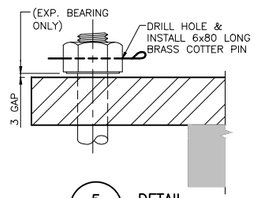

5 DETAIL
S107 S107 1:2

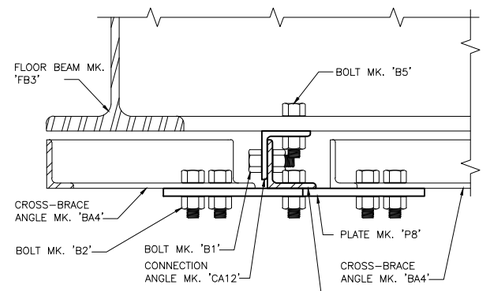

A SECTION
S107 S107 1:5

APEGM
Certificate of Authorization
Stantec Consulting Ltd.
No. 1301

METRIC
WHOLE NUMBERS INDICATE MILLIMETRES
DECIMALIZED NUMBERS INDICATE METRES
UNLESS INDICATED OTHERWISE

LOCATION APPROVED
UNDERGROUND STRUCTURES
N/A
SUPV. U/G STRUCTURES COMMITTEE — DATE

NOTE:
LOCATION OF UNDERGROUND STRUCTURES AS SHOWN ARE BASED ON THE BEST INFORMATION AVAILABLE BUT NO GUARANTEE IS GIVEN THAT ALL EXISTING UTILITIES ARE SHOWN OR THAT THE GIVEN LOCATIONS ARE EXACT. CONFIRMATION OF EXISTENCE AND EXACT LOCATION OF ALL SERVICES MUST BE OBTAINED FROM THE INDIVIDUAL UTILITIES BEFORE PROCEEDING WITH CONSTRUCTION.

B.M. ELEV.

NO.	REVISIONS	DATE	BY
0	ISSUED FOR TENDER	15.04.24	J.M.B.

Stantec
100 - 1355 Taylor Avenue, Winnipeg MB Canada
www.stantec.com

DESIGNED BY	S.S.Y.	CHECKED BY	M.J.B.
DRAWN BY	J.P.W	APPROVED BY	M.J.B.
HOR. SCALE: VERTICAL:	AS NOTED	RELEASED FOR CONSTRUCTION:	
DATE	2014.03.24	DATE	

ENGINEER'S SEAL

CONSULTANT DRAWING NO.
S107

Winnipeg
THE CITY OF WINNIPEG
WATER AND WASTE DEPARTMENT
ENGINEERING DIVISION

GREATER WINNIPEG WATER DISTRICT
RAILWAY BRIDGE REPLACEMENT AT MILE 22.15
STEEL CONNECTION DETAILS

SHEET 9 OF 15
CAD FILE DRAWING NUMBER 32050-s-107-800.dwg
CITY DRAWING NUMBER D-13430

V:\1137\active\113732050\drawing\404_working\sheet_files\mile_22.15\32050-s-107-800.dwg
Date: 2015 Apr 24 - 1:18pm Login: Reyes, Rafael