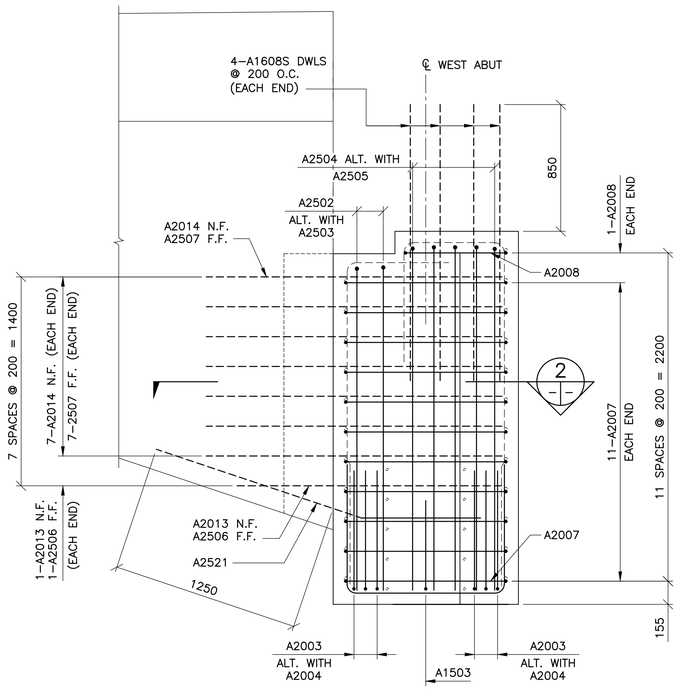

1 / 18|19 END ELEVATION
1 : 20

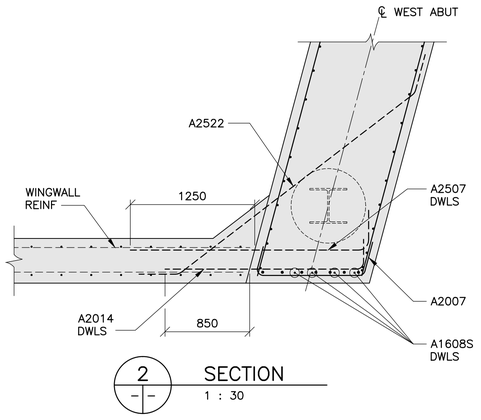

2 / – – SECTION
1 : 30

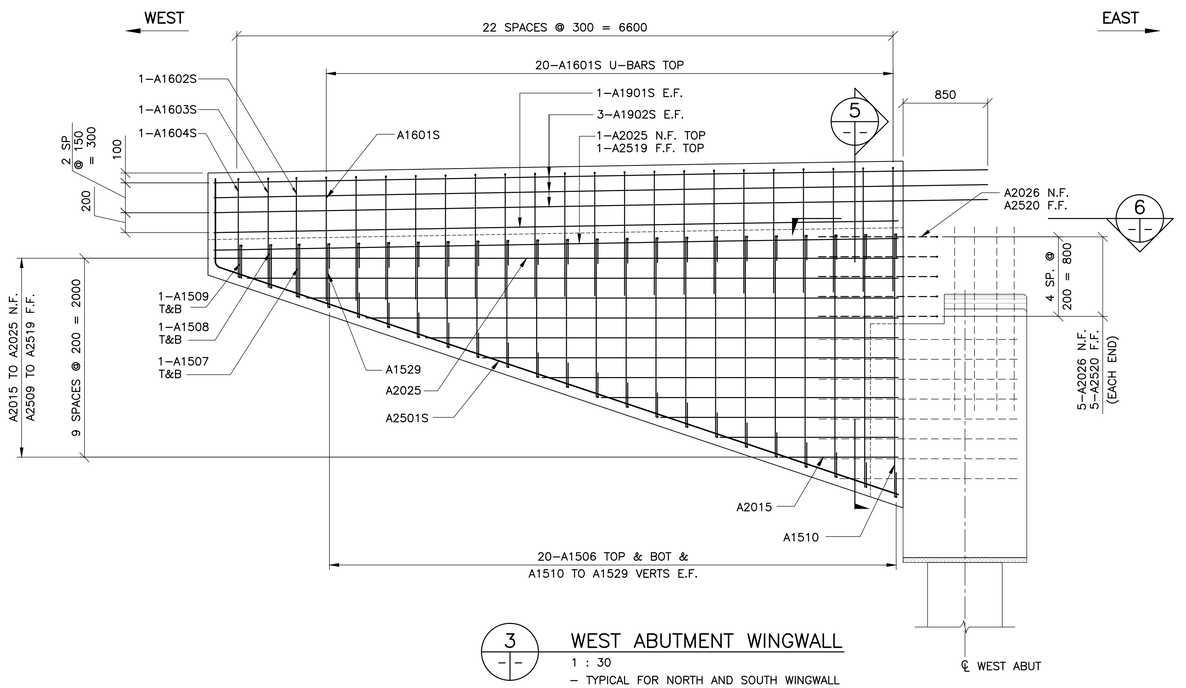

3 / – – WEST ABUTMENT WINGWALL
1 : 30
– TYPICAL FOR NORTH AND SOUTH WINGWALL

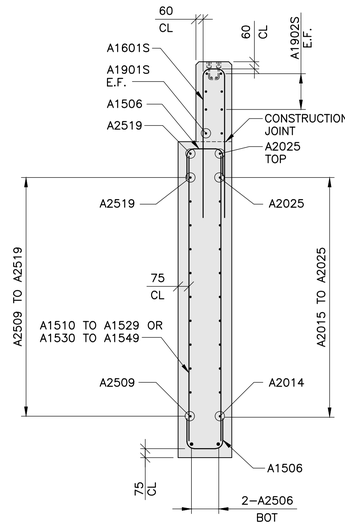

5 / – – SECTION
1 : 25

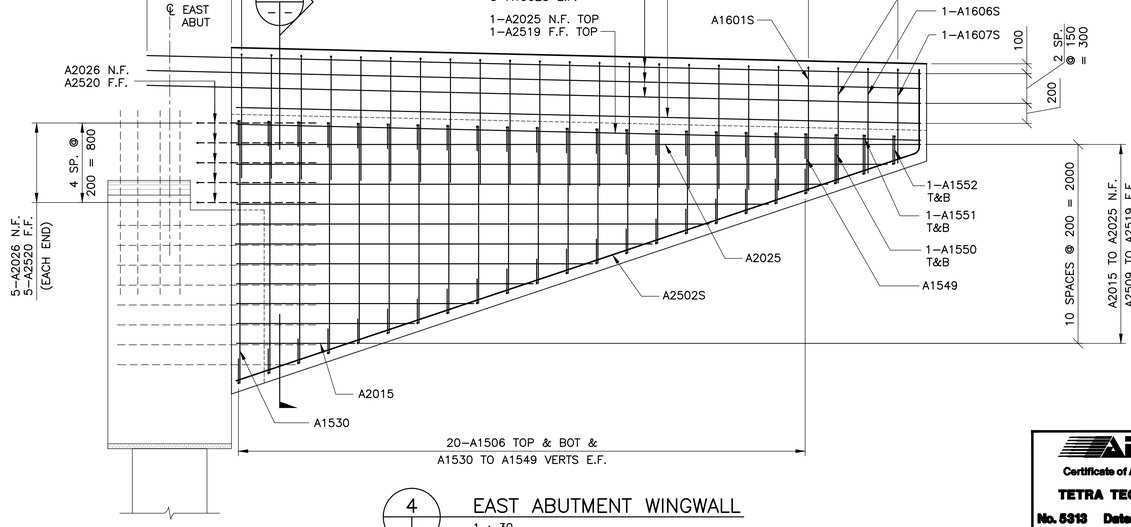

4 / – – EAST ABUTMENT WINGWALL
1 : 30
– TYPICAL FOR NORTH AND SOUTH WINGWALL

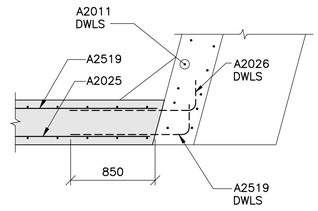

6 / – – SECTION
1 : 30

APEGM
Certificate of Authorization
TETRA TECH WEI Inc.
No. 5313 Date: April 30, 2016

B.M. ELEV.			
0	ISSUED FOR TENDER	15.09.24	S.A.
NO.	REVISIONS	DATE	BY

TETRA TECH

DESIGNED BY	D.M.	CHECKED BY	S.A.
DRAWN BY	B.M.	APPROVED BY	E.F.S.
HOR. SCALE: / VERTICAL:	AS NOTED	ACCEPTED BY / DATE	ORIGINAL DRAWING SIGNED BY: D.N. BURMEY, P.ENG. 15.09.24
DATE	15.09.24	D.N. BURMEY, P.ENG. BRIDGE PROJECTS ENGINEER	

S.Y.I. AWAD ORIGINAL SIGNED 15.09.24 31981

CONSULTANT DRAWING NO.
1400070800-DWG-S0019

Winnipeg

THE CITY OF WINNIPEG
PUBLIC WORKS DEPARTMENT
ENGINEERING DIVISION

NESS AVENUE AT STURGEON CREEK
BRIDGE CONSTRUCTION

CITY DRAWING NUMBER
B243-15-019

SHEET 19 OF 64

EAST AND WEST ABUTMENT
REINFORCING DETAILS SHEET 2 OF 2

19