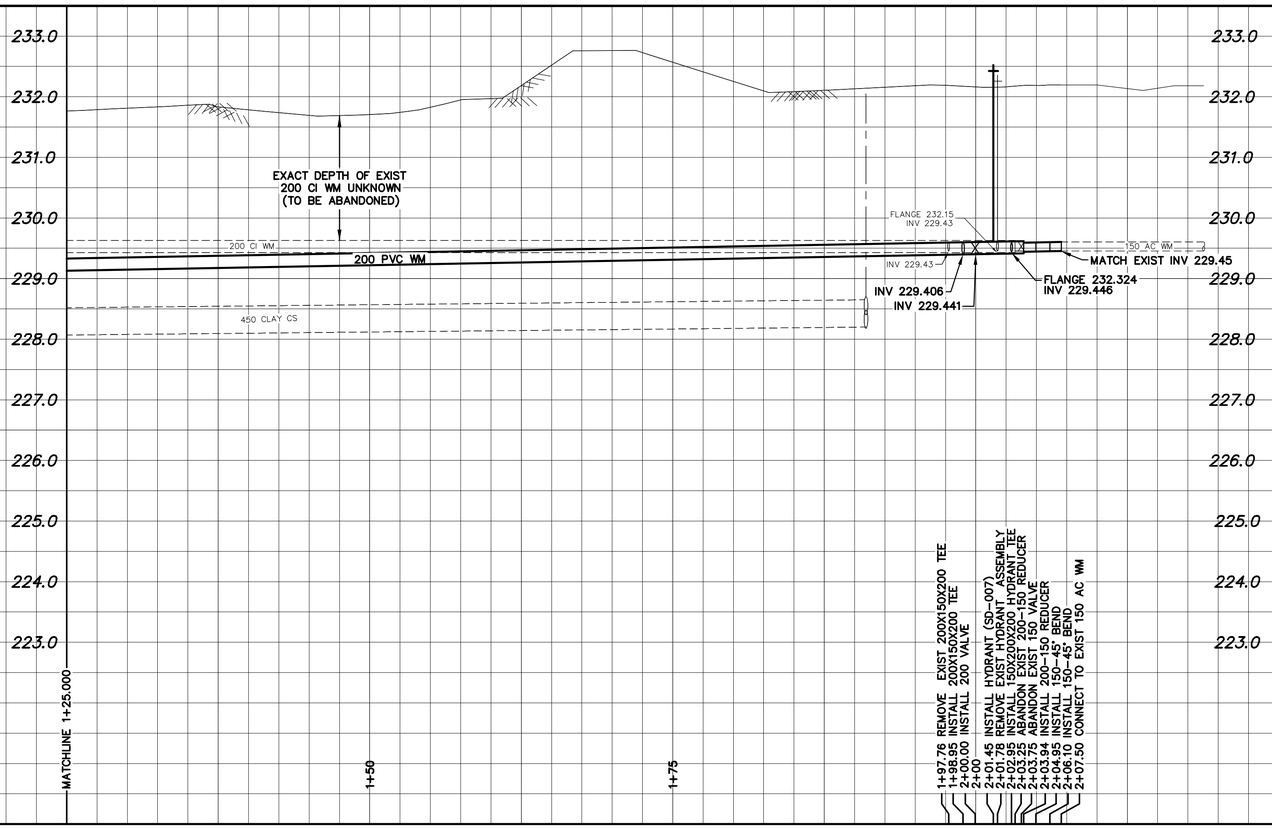

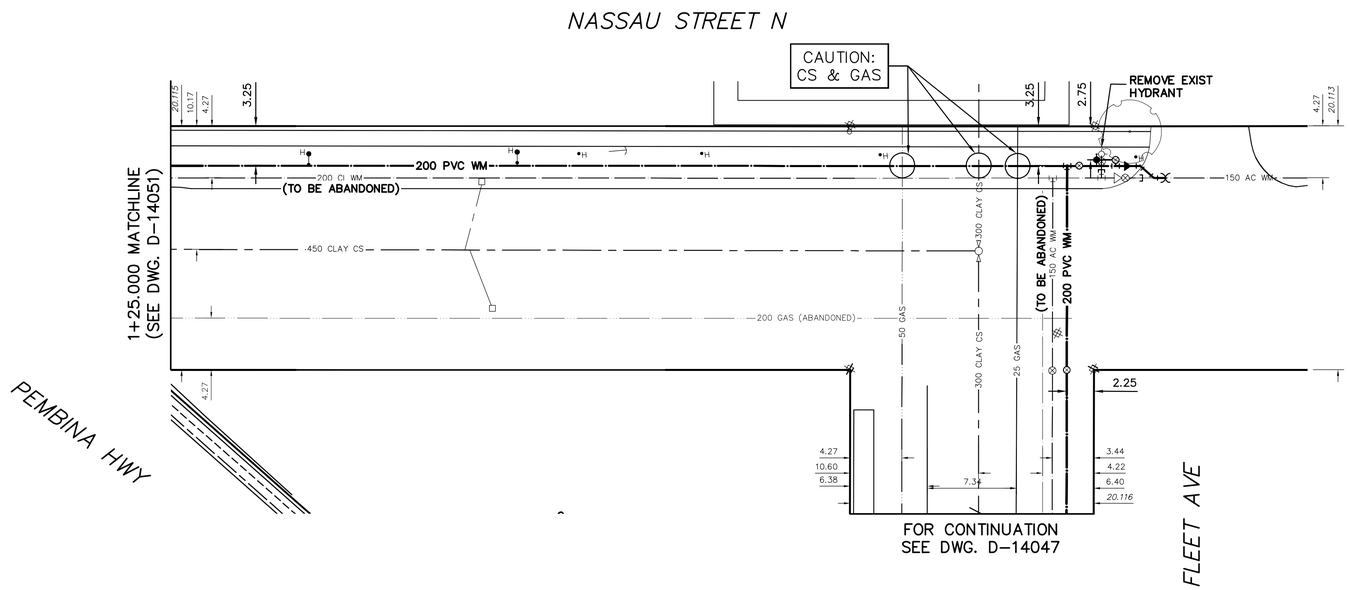

NOTE: CHAINAGES SHOWN ARE ALONG N. ℄ OF NASSAU AVE N.

FOR INDEX
(SEE D-14045)

METRIC
WHOLE NUMBERS INDICATE MILLIMETRES
DECIMALIZED NUMBERS INDICATE METRES

0.0 5.0 10.0 15.0 20.0 25.0

WARNING

IF POWER EQUIPMENT OR EXPLOSIVES ARE TO BE USED FOR EXCAVATION ON THIS PROJECT THE CONTRACTOR MUST:

1) NOTIFY THE GAS COMPANY OF THE PROPOSED LOCATION OF EXCAVATION.

2) TAKE PRECAUTION TO AVOID DAMAGE TO GAS COMPANY INSTALLATIONS.

SEE PROVINCIAL REGULATION 210/72 FOR DETAILS

LOCATION APPROVED
UNDERGROUND STRUCTURES

SUPV. U/G STRUCTURES COMMITTEE _____ DATE _____

NOTE:

LOCATION OF UNDERGROUND STRUCTURES AS SHOWN ARE BASED ON THE BEST INFORMATION AVAILABLE BUT NO GUARANTEE IS GIVEN THAT ALL EXISTING UTILITIES ARE SHOWN OR THAT THE GIVEN LOCATIONS ARE EXACT. CONFIRMATION OF EXISTENCE AND EXACT LOCATION OF ALL SERVICES MUST BE OBTAINED FROM THE INDIVIDUAL UTILITIES BEFORE PROCEEDING WITH CONSTRUCTION.

B.M.
ELEV.

NO.	REVISIONS	DATE	BY

DESIGNED BY	MK	CHECKED BY	SC
DRAWN BY	RS	APPROVED BY	SC
SCALE: HORIZONTAL	1:250	RELEASED FOR CONSTRUCTION	
VERTICAL	1:50		
DATE	2015 07 23	DATE	

PLOT DATE: 2015 07 23

ENGINEER'S SEAL

ORIGINAL SIGNED BY
S.J.R. COURNOYER
15/07/23

CONSULTANT DRAWING NUMBER
–

BID OPPORTUNITY: 648-2015
CONTRACT NUMBER: 14

Winnipeg

THE CITY OF WINNIPEG

WATER AND WASTE DEPARTMENT
ENGINEERING DIVISION

2015 SUPPLEMENTAL WATERMAIN RENEWALS
CONTRACT 14

NASSAU AVENUE NORTH

2 E OF PEMBINA HIGHWAY TO
17 E OF FLEET STREET

SHEET 8 OF 11

CITY DRAWING NUMBER

D-14052

FILE PATH: R:\DRAWINGS\WATER\RENEWAL\2015 RENEWALS\Pembina Hwy\
FILE NAME: Nassau_1.dwg