TRENT AVENUE

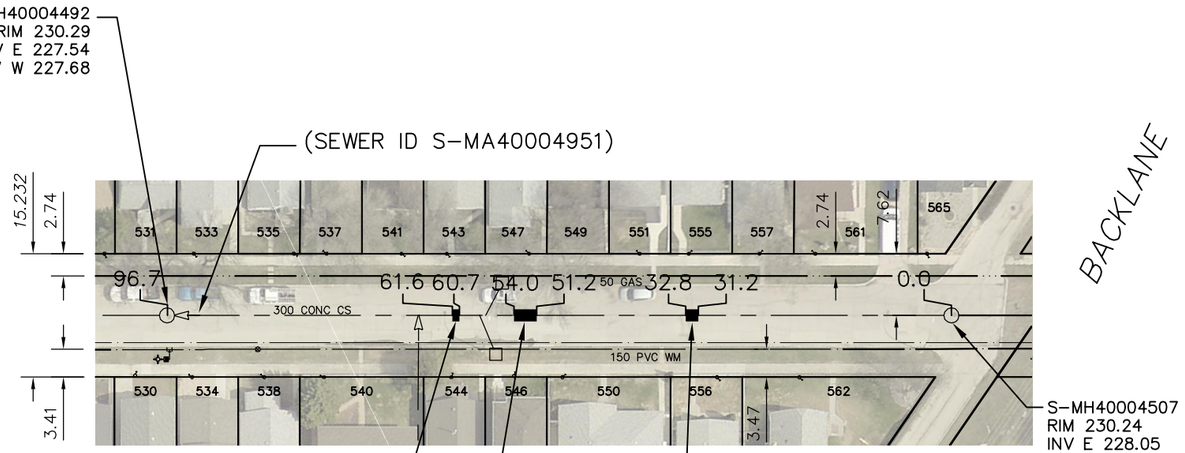

SEWER JUNCTION INFORMATION FROM SEWER VIDEO INSPECTION SEWER ID S-MA40004951		
DISTANCE FROM MH ID S-MH40004507		
DISTANCE	DIAMETER	CLOCK
2.0	150	2
3.1	150	2
18.5	150	10
18.5	150	2
25.4	150	2
32.2	150	2
33.4	150	10
40.8	150	2
48.6	150	10
52.7	150	2
53.1	150	2
53.3	150	10
55.0	150	10
61.7	150	2
62.4	150	10
65.5	150	10
73.4	150	10
76.5	150	2
81.2	150	2
81.9	150	10
53.1	150	2
53.3	150	10
55.0	150	10
61.7	150	2
62.4	150	10
65.5	150	10
73.4	150	10

WARNING

IF POWER EQUIPMENT OR EXPLOSIVES ARE TO BE USED FOR EXCAVATION ON THIS PROJECT THE CONTRACTOR MUST:

1) NOTIFY THE GAS COMPANY OF THE PROPOSED LOCATION OF EXCAVATION.

2) TAKE PRECAUTION TO AVOID DAMAGE TO GAS COMPANY INSTALLATIONS.

SEE PROVINCIAL REGULATION 210/72 FOR DETAILS

FOR INDEX SEE 11159

METRIC
WHOLE NUMBERS INDICATE MILLIMETRES
DECIMALIZED NUMBERS INDICATE METRES

0.0 10.0 20.0 30.0 40.0

LOCATION APPROVED
UNDERGROUND STRUCTURES

SUPV. U/G STRUCTURES COMMITTEE _____ DATE _____

NOTE:

LOCATION OF UNDERGROUND STRUCTURES AS SHOWN ARE BASED ON THE BEST INFORMATION AVAILABLE BUT NO GUARANTEE IS GIVEN THAT ALL EXISTING UTILITIES ARE SHOWN OR THAT THE GIVEN LOCATIONS ARE EXACT. CONFIRMATION OF EXISTENCE AND EXACT LOCATION OF ALL SERVICES MUST BE OBTAINED FROM THE INDIVIDUAL UTILITIES BEFORE PROCEEDING WITH CONSTRUCTION.

B.M.
ELEV.

NO.	REVISIONS	DATE	BY

DESIGNED BY	TS	CHECKED BY	SC
DRAWN BY	RS	APPROVED BY	KZ
SCALE: HORIZONTAL	1:750	RELEASED FOR CONSTRUCTION	
VERTICAL			
DATE	2015 12 17	DATE	
PLOT DATE:	2015 12 17		

ENGINEER'S SEAL

ORIGINAL SIGNED BY S.R.J. COURNOYER 12/07/15

CONSULTANT DRAWING NUMBER
-

BID OPPORTUNITY: 998-2015
CONTRACT NUMBER: 4A

Winnipeg

THE CITY OF WINNIPEG
WATER AND WASTE DEPARTMENT
ENGINEERING DIVISION

2015 SEWER RENEWALS
BY EXTERNAL POINT REPAIR
TRENT AVENUE
2ND MH E OF WATT STREET TO
1ST MH E OF WATT STREET

SHEET 45 OF 49

CITY DRAWING NUMBER
11206

FILE PATH: R:\DRAWINGS\SEWER\2015 RENEWALS\RENEWALS & ASSOSTIATED WORKS\Contract 4A\
FILE NAME: TRENT_S-MA40004951-1.dwg