MIC CABLE ●1 (DAK #W-1234)
START CABLE ●1 (DAK #W-1234)
AUX SPEAKER CABLE ●1 (DAK #W-1234)
W.P. SHOT CLOCK CABLE ●1 (DAK #W-1234)
SYNCRO JUDGES CONSOLE CABLES ●2 (DAK #W-1234)
DIVING JUDGES CONSOLE CABLES ●2 (DAK #W-1234)

MIC CABLE ●1 (DAK #W-1234)
START CABLE ●1 (DAK #W-1234)
AUX SPEAKER CABLE ●1 (DAK #W-1234)
W.P. SHOT CLOCK CABLE ●1 (DAK #W-1234)
SYNCRO JUDGES CONSOLE CABLES ●2 (DAK #W-1234)
LANE SPEAKER CABLE ●1 (DAK #W-1234)

POWER REQUIREMENTS:

VOLTAGE-PRIMARY	
120Y/208	4 WIRE + GND
# OF PHASES	3
AMPERES PER LINE	62
MAXIMUM WATTS	22,400
VOLTAGE-SECONDARY	N/A

J-BOX 4

J-BOX 4A

J-BOX 5

DEEP END

MOVABLE BULKHEAD

80160-9RGB LED

SCBD J-BOX

DP8

DP7

DP6

DP5

DP4

DP3

DP2

DP1

LANE SPEAKERS ●1 (DAK #W-1117)

2, 6 CONDUCTOR, 22 AWG CABLES PER LANE (DAK #W-1210)

START CABLE ●1 (DAK #W-1234)
W.P. SHOT CLOCK CABLE ●1 (DAK #W-1234)

J-BOX 3A

PROSTAR DATA CABLE ●1 (DAK #W-1242)

MIC CABLE ●1 (DAK #W-1234)
START CABLE ●1 (DAK #W-1234)
AUX SPEAKER CABLE ●1 (DAK #W-1234)
W.P. SHOT CLOCK CABLE ●1 (DAK #W-1234)
DMNG JUDGES CONSOLE CABLES IN ●2 (DAK #W-1234)
DMNG JUDGES CONSOLE CABLES OUT ●2 (DAK #W-1234)

J-BOX 2A

J-BOX 2

J-BOX 3

J-BOX 1

J-BOX 6

MIC CABLE ●1 (DAK #W-1234)
START CABLE ●1 (DAK #W-1117)
AUX SPEAKER CABLE ●1 (DAK #W-1117)
LANE SPEAKER CABLE ●1 (DAK #W-1117)
W.P. SHOT CLOCK CABLE ●1 (DAK #W-1234)
SYNCRO JUDGES CONSOLE CABLE TO J-BOX 2&3 ●2 (DAK #W-1234)
SYNCRO JUDGES CONSOLE CABLE ●2 (DAK #W-1234)
LANE MODULE DATA CABLE ●1 (DAK #W-1117)
PROSTAR DATA CABLE ●1 (DAK #W-1242)

MIC CABLE ●1 (DAK #W-1234)
START CABLE ●1 (DAK #W-1234)
AUX SPEAKER CABLE ●1 (DAK #W-1234)
LANE SPEAKER CABLE ●1 (DAK #W-1234)
W.P. SHOT CLOCK CABLE ●1 (DAK #W-1234)
SYNCRO JUDGES CONSOLE CABLE TO J-BOX 2&3 ●2 (DAK #W-1234)
SYNCRO JUDGES CONSOLE CABLE ●2 (DAK #W-1234)
LANE MODULE DATA CABLE ●1 (DAK #W-1117)
PROSTAR DATA CABLE ●1 (DAK #W-1242)

PROJECT NORTH

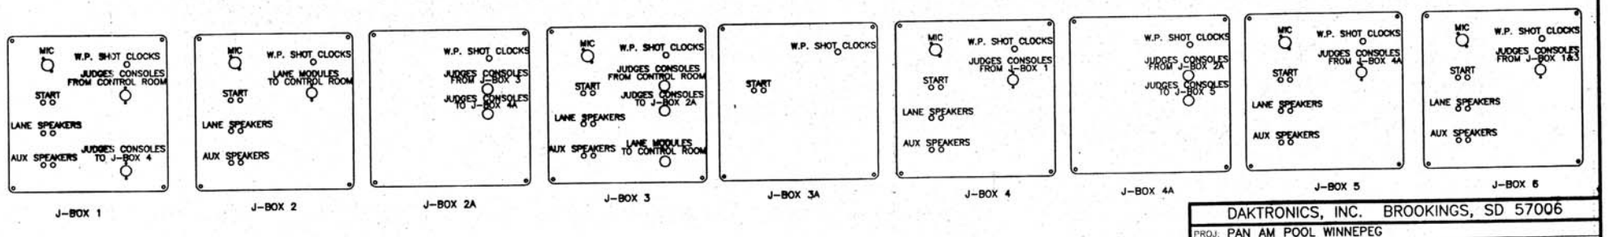

J-BOX 1 J-BOX 2 J-BOX 2A J-BOX 3 J-BOX 3A J-BOX 4 J-BOX 4A J-BOX 5 J-BOX 6

ODB6

© COPYRIGHT 1997 DAKTRONICS, INC

REV.	DATE	DESCRIPTION	BY	APPR.
1	30 OCT 98	ADDED J-BOX FACEPLATES TO RISER	CJH	

DAKTRONICS, INC. BROOKINGS, SD 57006

PROJ: PAN AM POOL WINNEPEG
TITLE: CABLE RISER DIAGRAM
DES. BY: JWARNE DRAWN BY: CBRECZI DATE: 11 MAY 98
APPR. BY:
SCALE: 1=1

7949-R01C-102612