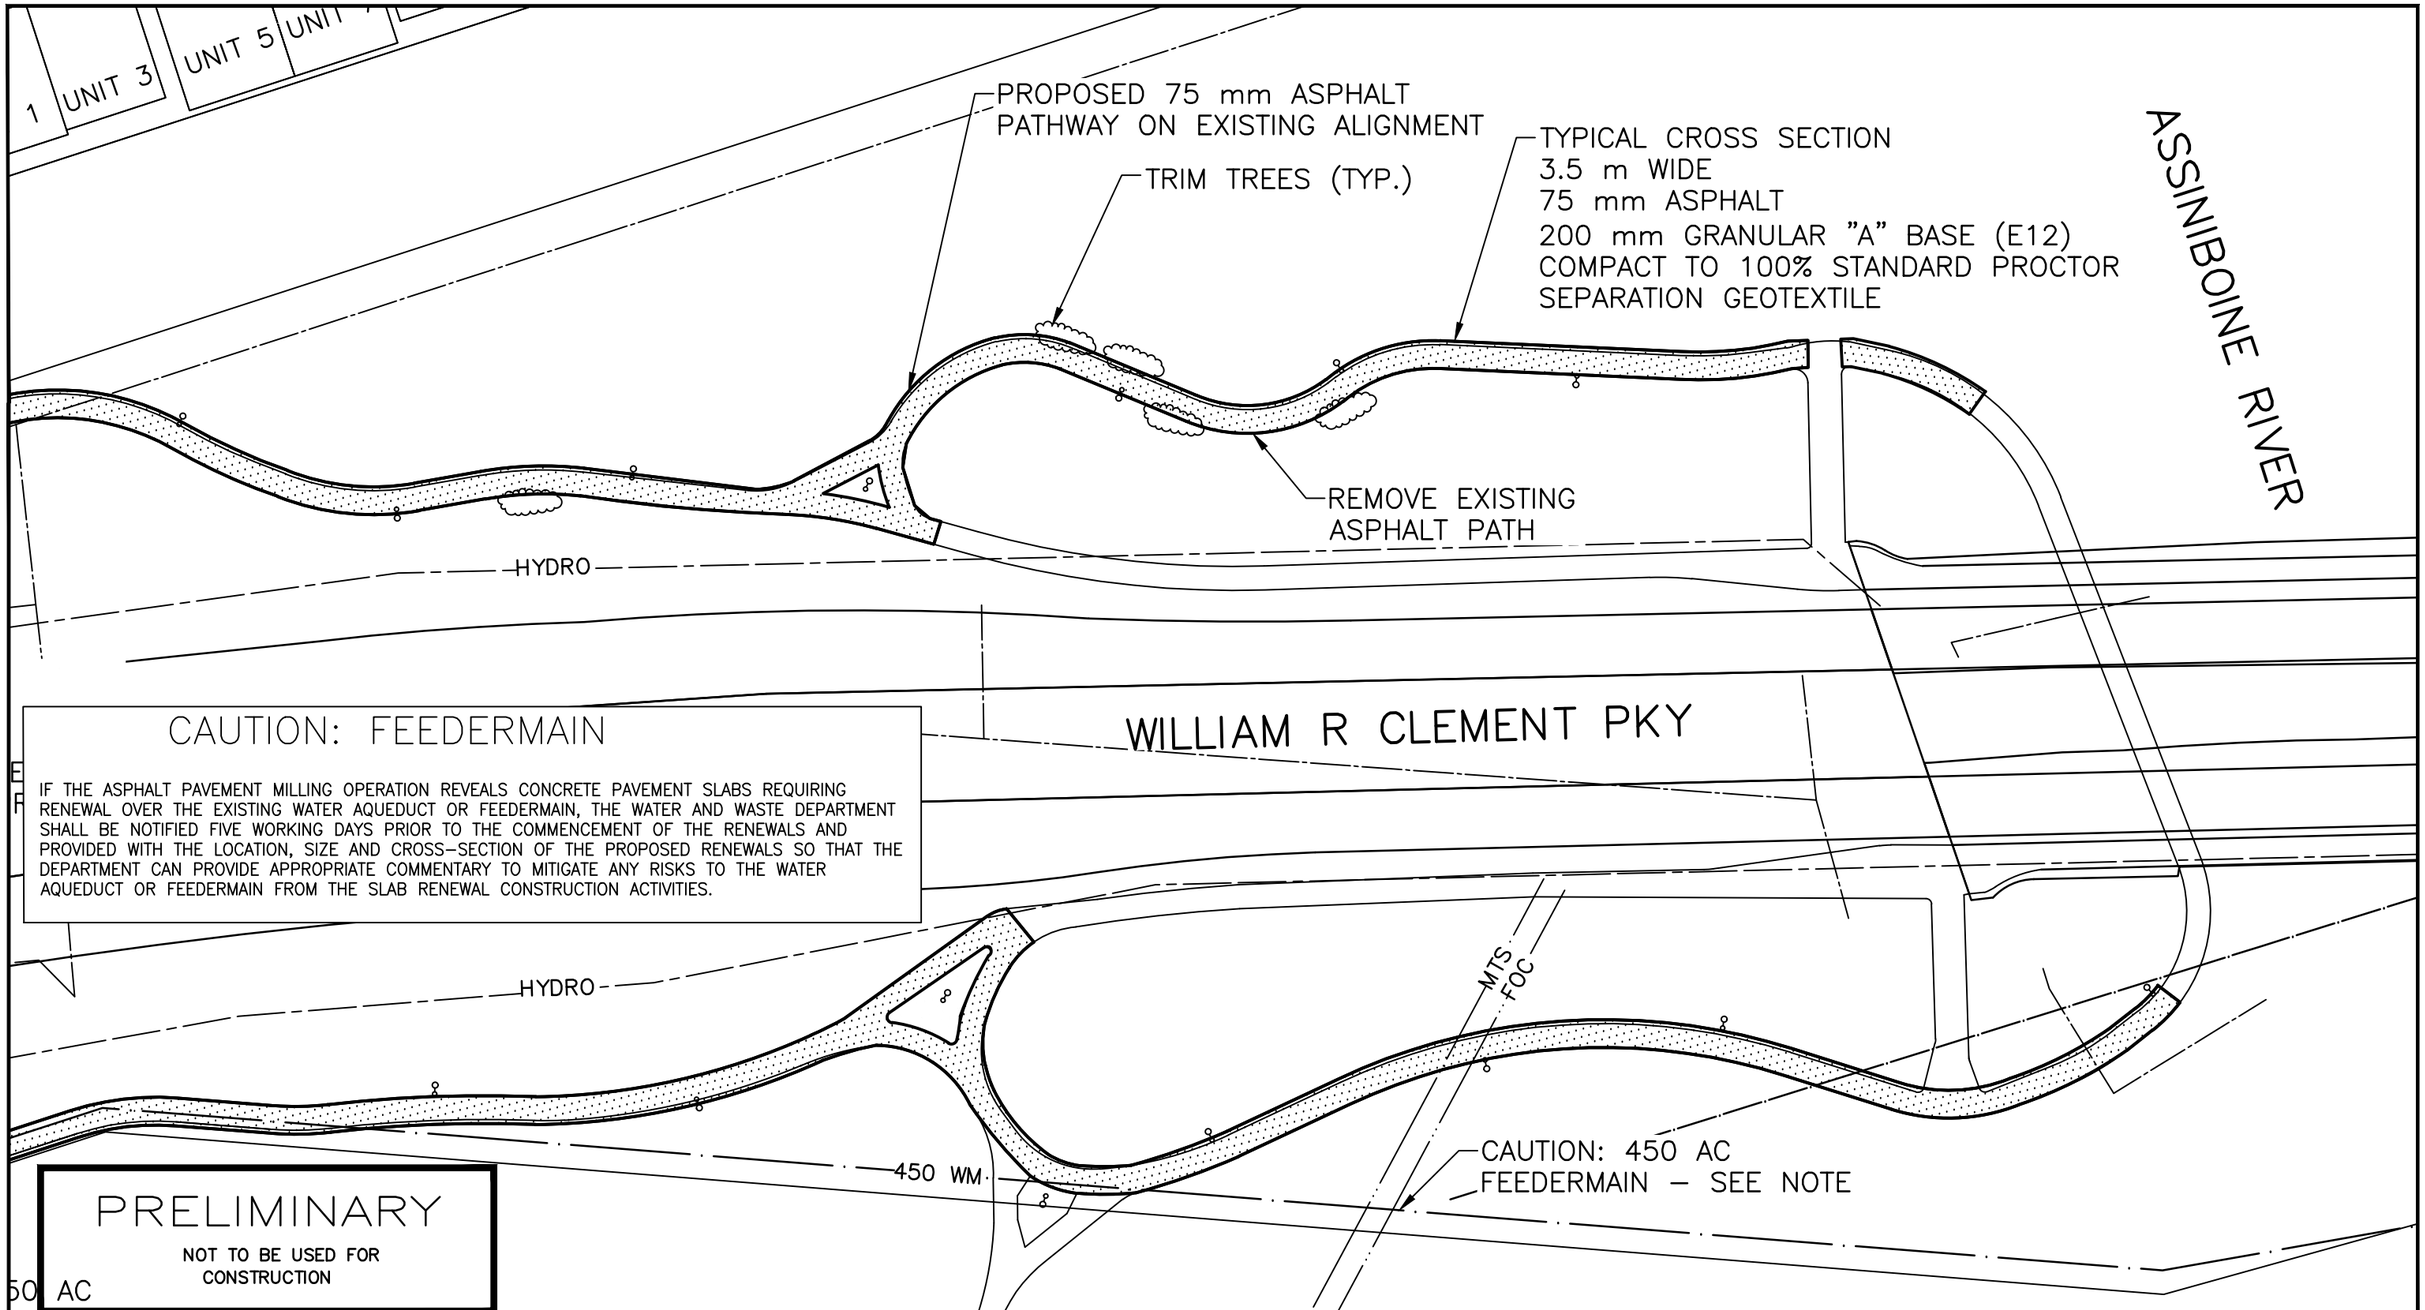

THE CITY OF WINNIPEG
PUBLIC WORKS DEPARTMENT
ENGINEERING DIVISION
TECHNOLOGY SERVICES BRANCH
106 - 1155 PACIFIC AVE

WILLIAM CLEMENT PARKWAY

FROM **ROBLIN BLVD** TO **ASSINIBOINE AVE**

2016 AT PATHWAY RENEWALS AND ASSOCIATED WORKS

DATE:	DRAWING NO.
MAR 11, 2016	SE–16–40
DRAWN BY: D.K.	SCALE: NTS