HAZEL DELL AVENUE

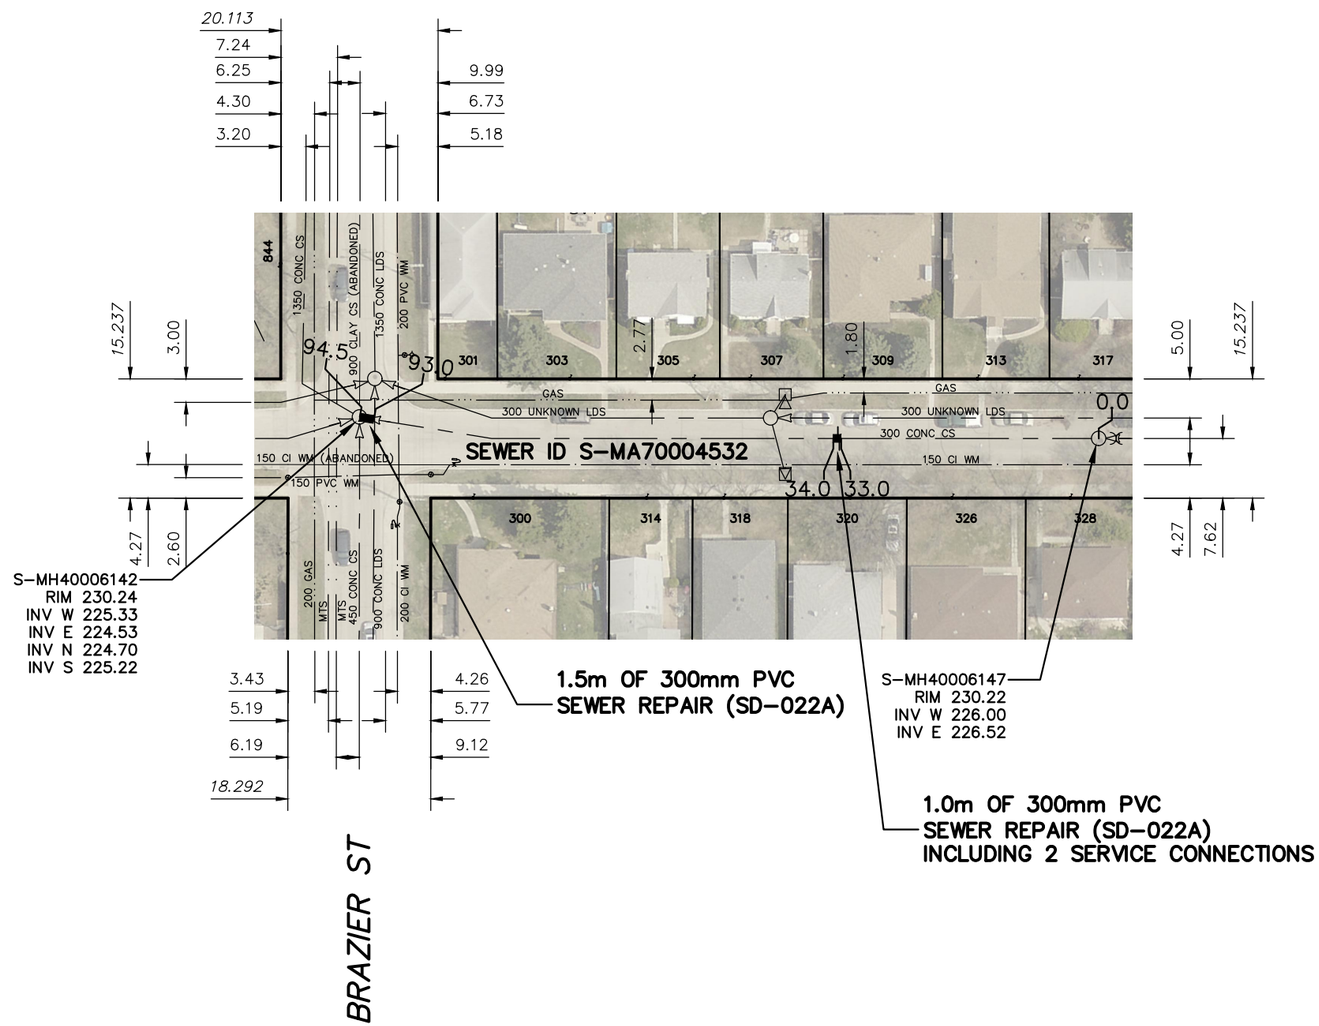

SEWER JUNCTION INFORMATION FROM SEWER VIDEO INSPECTION		
SEWER ID S-MA70004532		
DISTANCE FROM MH ID S-MH40006147		
DISTANCE	DIAMETER	CLOCK
5.6	150	2
6.2	150	10
18.5	150	1
20.9	150	10
33.2	150	10
33.4	150	2
38.5	150	2
38.6	150	10
48.5	150	10
48.8	150	2
54.7	150	10
61.6	150	2
69.3	150	2
70.3	150	2
80.0	250	0
85.4	150	1

WARNING

IF POWER EQUIPMENT OR EXPLOSIVES ARE TO BE USED FOR EXCAVATION ON THIS PROJECT THE CONTRACTOR MUST:

1) NOTIFY THE GAS COMPANY OF THE PROPOSED LOCATION OF EXCAVATION.

2) TAKE PRECAUTION TO AVOID DAMAGE TO GAS COMPANY INSTALLATIONS.

SEE PROVINCIAL REGULATION 210/72 FOR DETAILS

METRIC

WHOLE NUMBERS INDICATE MILLIMETRES
DECIMALIZED NUMBERS INDICATE METRES

0.0 10.0 20.0 30.0 40.0

LOCATION APPROVED
UNDERGROUND STRUCTURES

SUPV. U/G STRUCTURES COMMITTEE — DATE

NOTE:

LOCATION OF UNDERGROUND STRUCTURES AS SHOWN ARE BASED ON THE BEST INFORMATION AVAILABLE BUT NO GUARANTEE IS GIVEN THAT ALL EXISTING UTILITIES ARE SHOWN OR THAT THE GIVEN LOCATIONS ARE EXACT. CONFIRMATION OF EXISTENCE AND EXACT LOCATION OF ALL SERVICES MUST BE OBTAINED FROM THE INDIVIDUAL UTILITIES BEFORE PROCEEDING WITH CONSTRUCTION.

B.M.
ELEV.

NO.	REVISIONS	DATE	BY

DESIGNED BY	NC	CHECKED BY	SC
DRAWN BY	RJ	APPROVED BY	KZ
SCALE: HORIZONTAL	1:750	RELEASED FOR CONSTRUCTION	KAZ ZUREK
VERTICAL			
DATE	2016 04 26	DATE	2016 04 22

PLOT DATE: 2016 04 26

ENGINEER'S SEAL
ORIGINAL SIGNED BY S.R.J. COURNOYER 16-04-22

CONSULTANT DRAWING NUMBER
–

Winnipeg

THE CITY OF WINNIPEG
WATER AND WASTE DEPARTMENT
ENGINEERING DIVISION

2015 SUPPLEMENTAL SEWER REPAIRS
BY EXTERNAL POINT REPAIR
HAZEL DELL AVENUE
2ND MH W OF ROCH STREET TO
MH AT BRAZIER STREET

SHEET 10 OF 21
CITY DRAWING NUMBER
11270

BID OPPORTUNITY: 378-2016
CONTRACT NUMBER: 5

FILE PATH: R:\DRAWINGS\SEWER\2015 RENEWALS\RENEWALS & ASSOCIATED WORKS\Contract 5\
FILE NAME: HAZELDELL_S-MA70004532.dwg