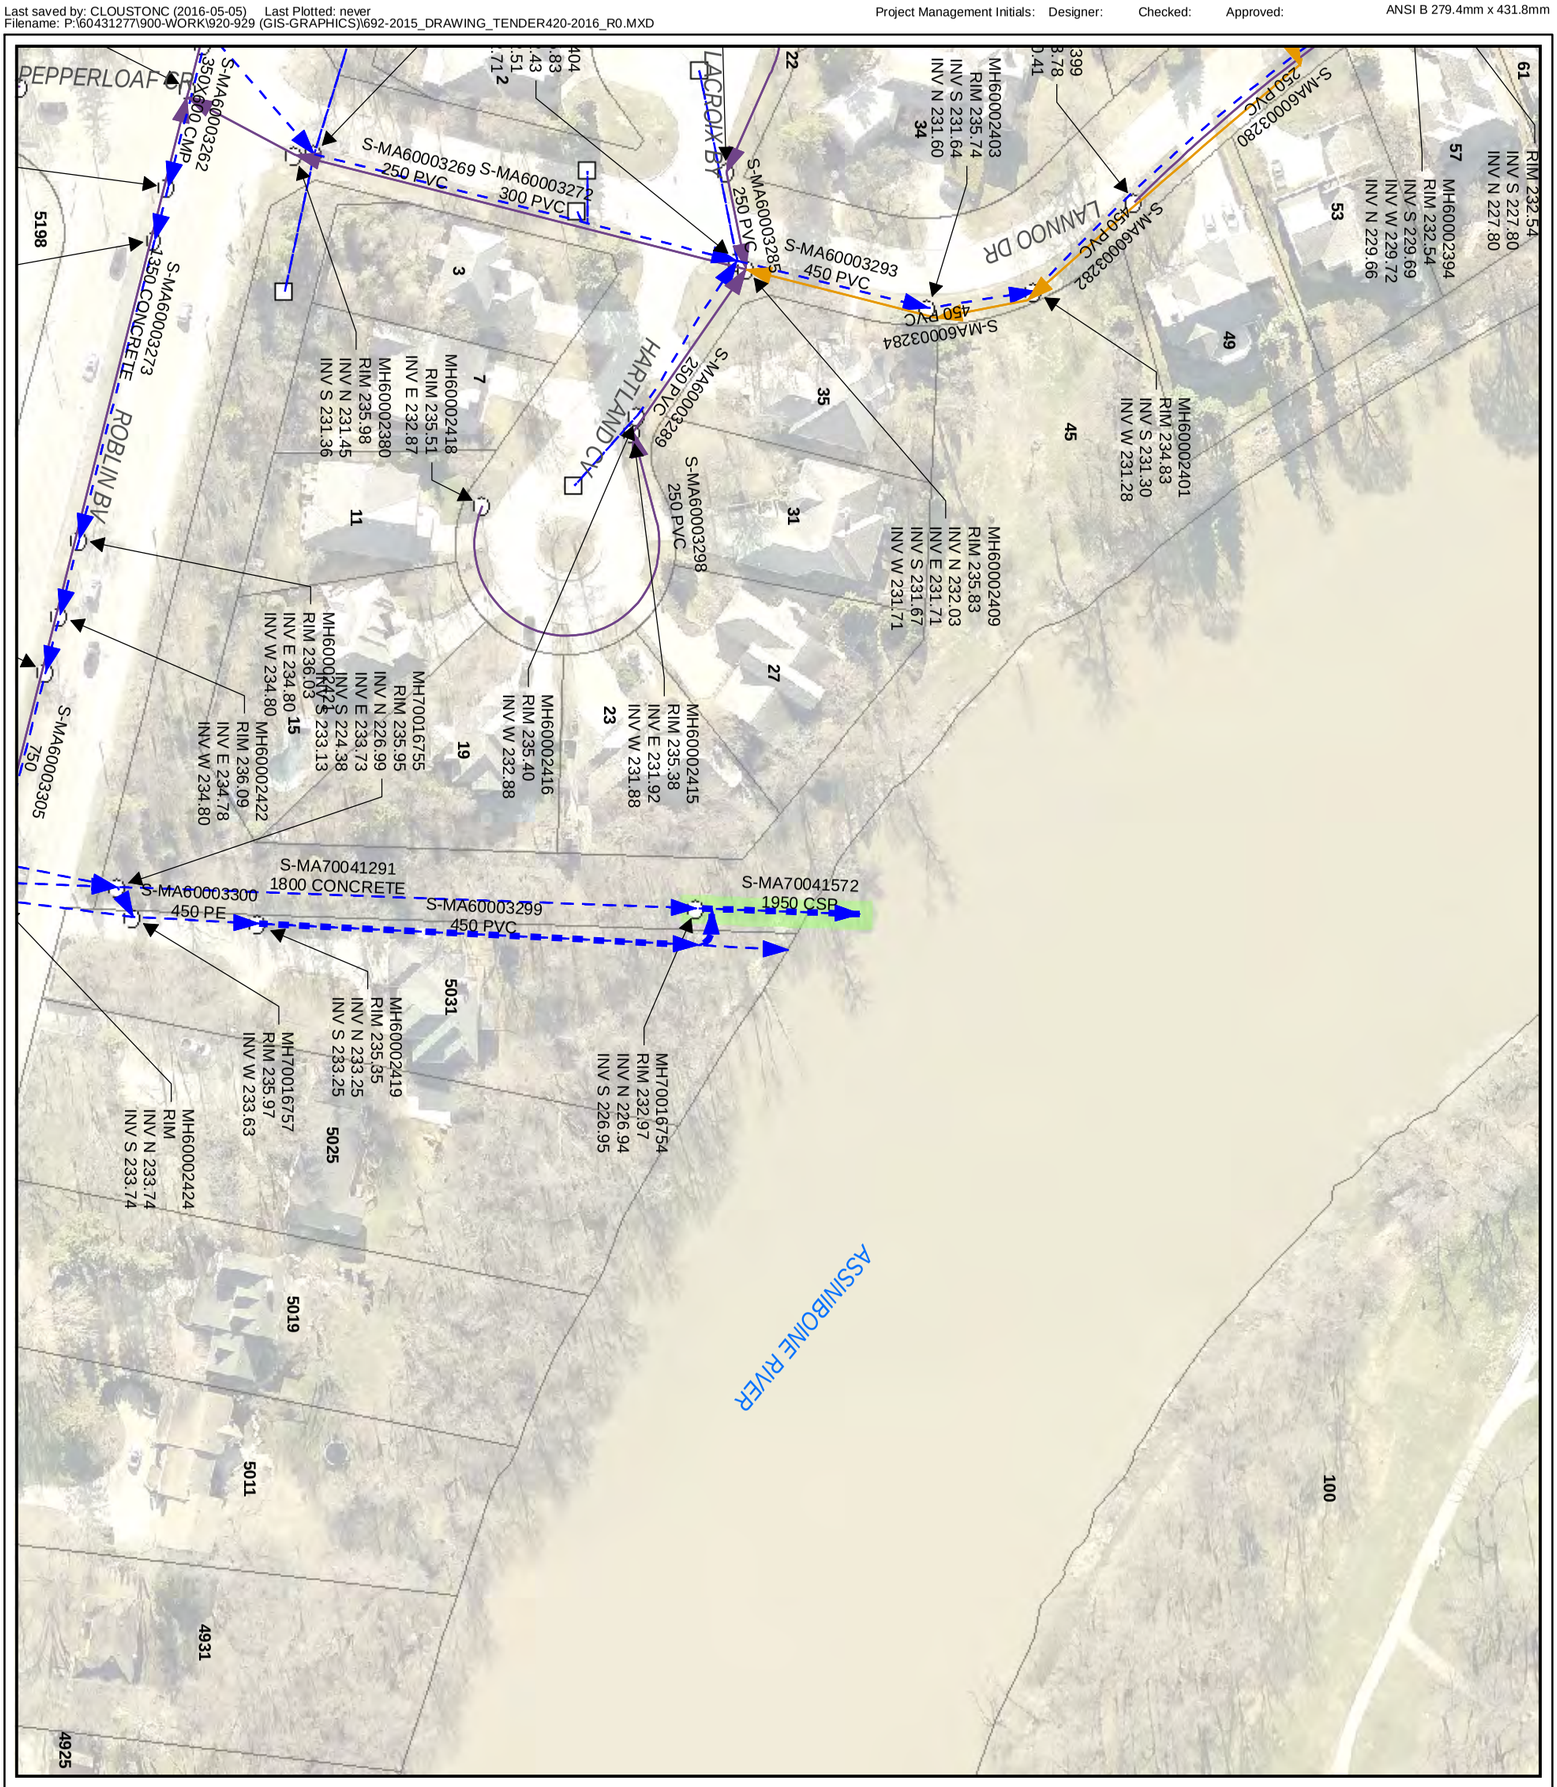

Sonar Required

LEGEND

- CS
- LDS
- WWS
- CB Lead
- SEWER MANHOLE
- CATCH BASIN

SITE CONSIDERATIONS:
WOODED AREA POTENTIAL ACCESS FROM 5031 ROBLIN BV AND LANNOO DR

N

1:1,000

10 0 10 20 30 40 m

NAD 1983 UTM Zone 14N

Issue Status: Tender

Outfall Asset Number: S-MA70041572 - 24.87m
Upstream Sewer Asset Number: None - 0m
Upstream Manhole Coordinates: 623194.5198E, 5524396.3588N
Location: 23 HARTLAND COVE

AECOM

Drawing: 206