ROOSEVELT PLACE

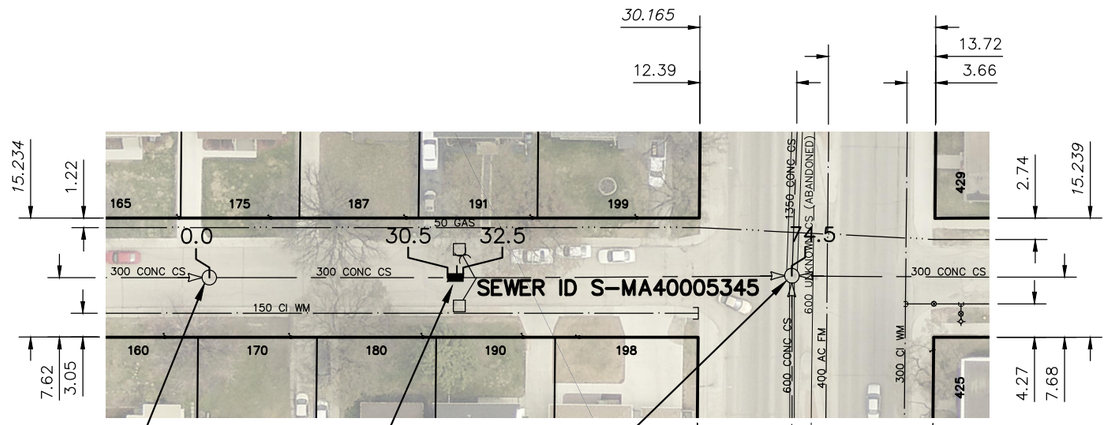

SEWER JUNCTION INFORMATION FROM SEWER VIDEO INSPECTION SEWER ID S-MA40005345		
DISTANCE FROM MH ID S-MH40004860		
DISTANCE	DIAMETER	CLOCK
10.8	150	10
11.6	150	2
25.5	150	2
25.8	150	10
31.7	150	10
32.7	150	2
43.5	150	10
44.2	150	2
59.8	150	10
60.6	150	2

FOR INDEX SEE 11339

WARNING

IF POWER EQUIPMENT OR EXPLOSIVES ARE TO BE USED FOR EXCAVATION ON THIS PROJECT THE CONTRACTOR MUST:

1) NOTIFY THE GAS COMPANY OF THE PROPOSED LOCATION OF EXCAVATION.

2) TAKE PRECAUTION TO AVOID DAMAGE TO GAS COMPANY INSTALLATIONS.

SEE PROVINCIAL REGULATION 210/72 FOR DETAILS

METRIC
WHOLE NUMBERS INDICATE MILLIMETRES
DECIMALIZED NUMBERS INDICATE METRES

0.0 10.0 20.0 30.0 40.0

LOCATION APPROVED
UNDERGROUND STRUCTURES

SUPV. U/G STRUCTURES COMMITTEE _____ DATE _____

NOTE:

LOCATION OF UNDERGROUND STRUCTURES AS SHOWN ARE BASED ON THE BEST INFORMATION AVAILABLE BUT NO GUARANTEE IS GIVEN THAT ALL EXISTING UTILITIES ARE SHOWN OR THAT THE GIVEN LOCATIONS ARE EXACT. CONFIRMATION OF EXISTENCE AND EXACT LOCATION OF ALL SERVICES MUST BE OBTAINED FROM THE INDIVIDUAL UTILITIES BEFORE PROCEEDING WITH CONSTRUCTION.

B.M.
ELEV.

NO.	REVISIONS	DATE	BY

DESIGNED BY	TS	CHECKED BY	SC
DRAWN BY	RJ	APPROVED BY	KZ
SCALE: HORIZONTAL	1:750	RELEASED FOR CONSTRUCTION	K. ZUREK
VERTICAL			
DATE	2016 12 21	DATE	2016 12 21

PLOT DATE: 2016 12 21

ENGINEER'S SEAL

ORIGINAL SIGNED BY S.R.J. COURNOYER 16/12/15

CONSULTANT DRAWING NUMBER
-

BID OPPORTUNITY: 966-2016
CONTRACT NUMBER: 6

FILE PATH: R:\DRAWINGS\SEWER\2016 RENEWALS\Contract 6\Construction Dwg\
FILE NAME: ROOSEVELT_S-MA40005345.dwg

Winnipeg

THE CITY OF WINNIPEG
WATER AND WASTE DEPARTMENT
ENGINEERING DIVISION

2016 SEWER MAIN RENEWALS
BY EXTERNAL POINT REPAIR
ROOSEVELT PLACE
1ST MH W OF HENDERSON HIGHWAY TO
MH AT HENDERSON HIGHWAY

SHEET 13 OF 17

CITY DRAWING NUMBER
11349